




Front Elevation

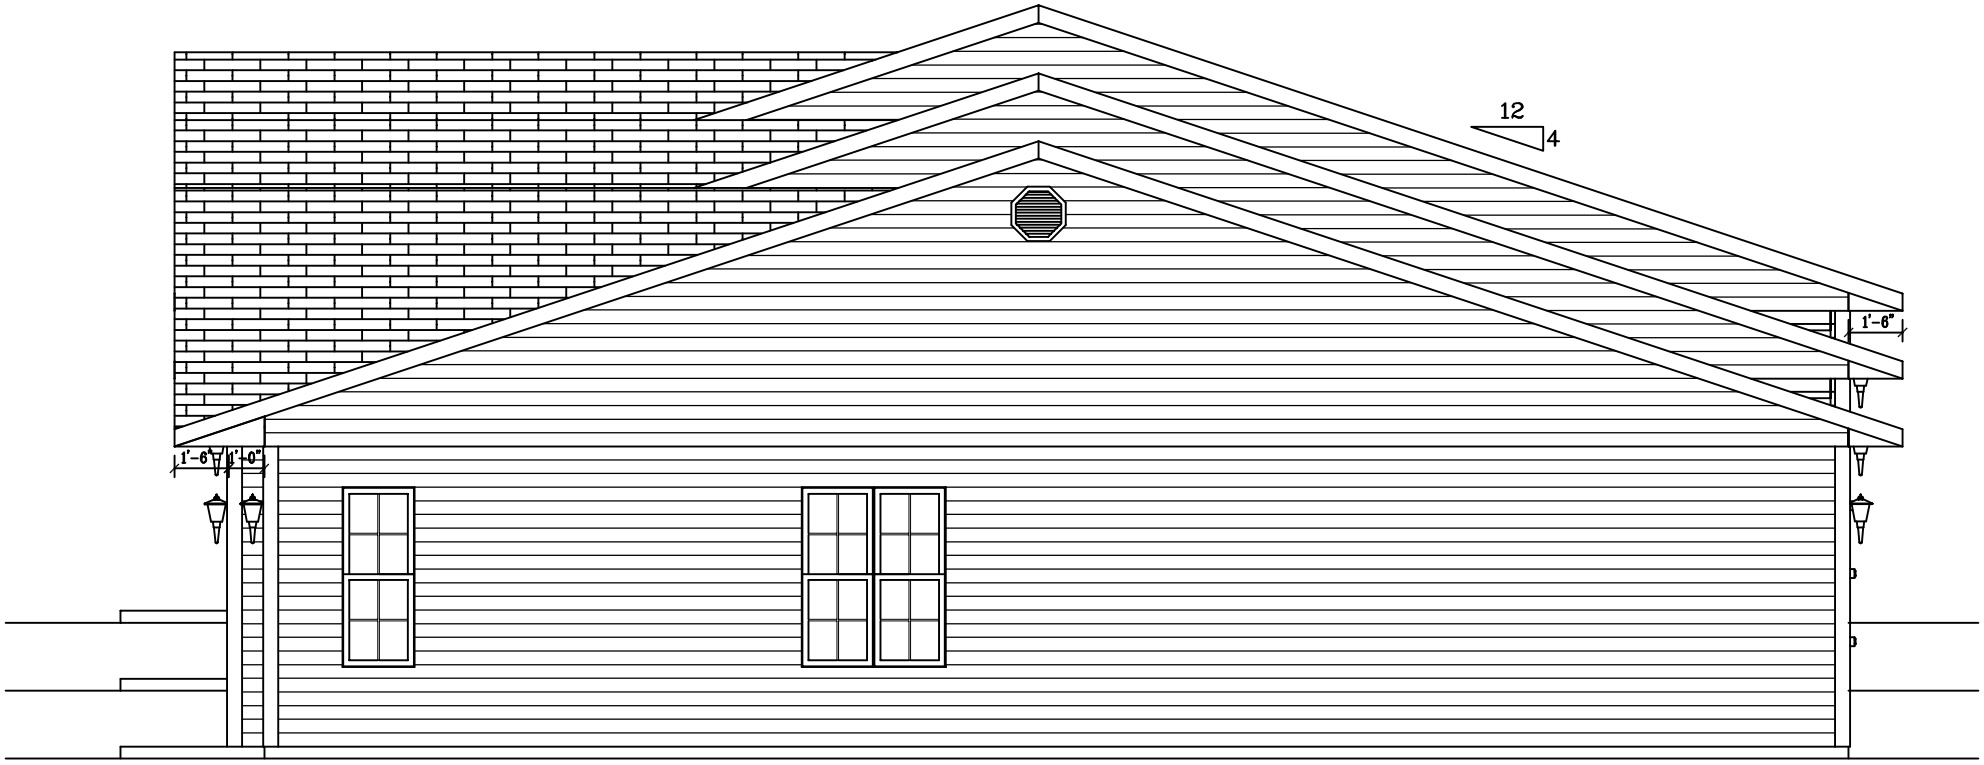

Right Elevation

PROJECT NO: 26-023
DATE: August 28, 2026
DRAWN BY: Dane Butler
CHK'D BY: Staff
REV. NO: 3
SCALE: $\frac{3}{16}'' = 1'-0''$

Construction Shall Conform To The Residential Standards Of Canada & Comply With Local Code.

It Is The Responsibility Of The Builder To Check All Dimensions & Report Any Errors Or Omissions Before Construction..

PROJECT NAME: Harvona Construction

SHEET TITLE: Elevations

BUTLERHOMEDESIGN

PO Box 7030 RPO BROOKSIDE MALL PO
FREDERICTON NB E3A 0Y7
Phone: (506) 260-0137
Email: dane@butlerhomedesign.ca
Website: butlerhomedesign.ca