


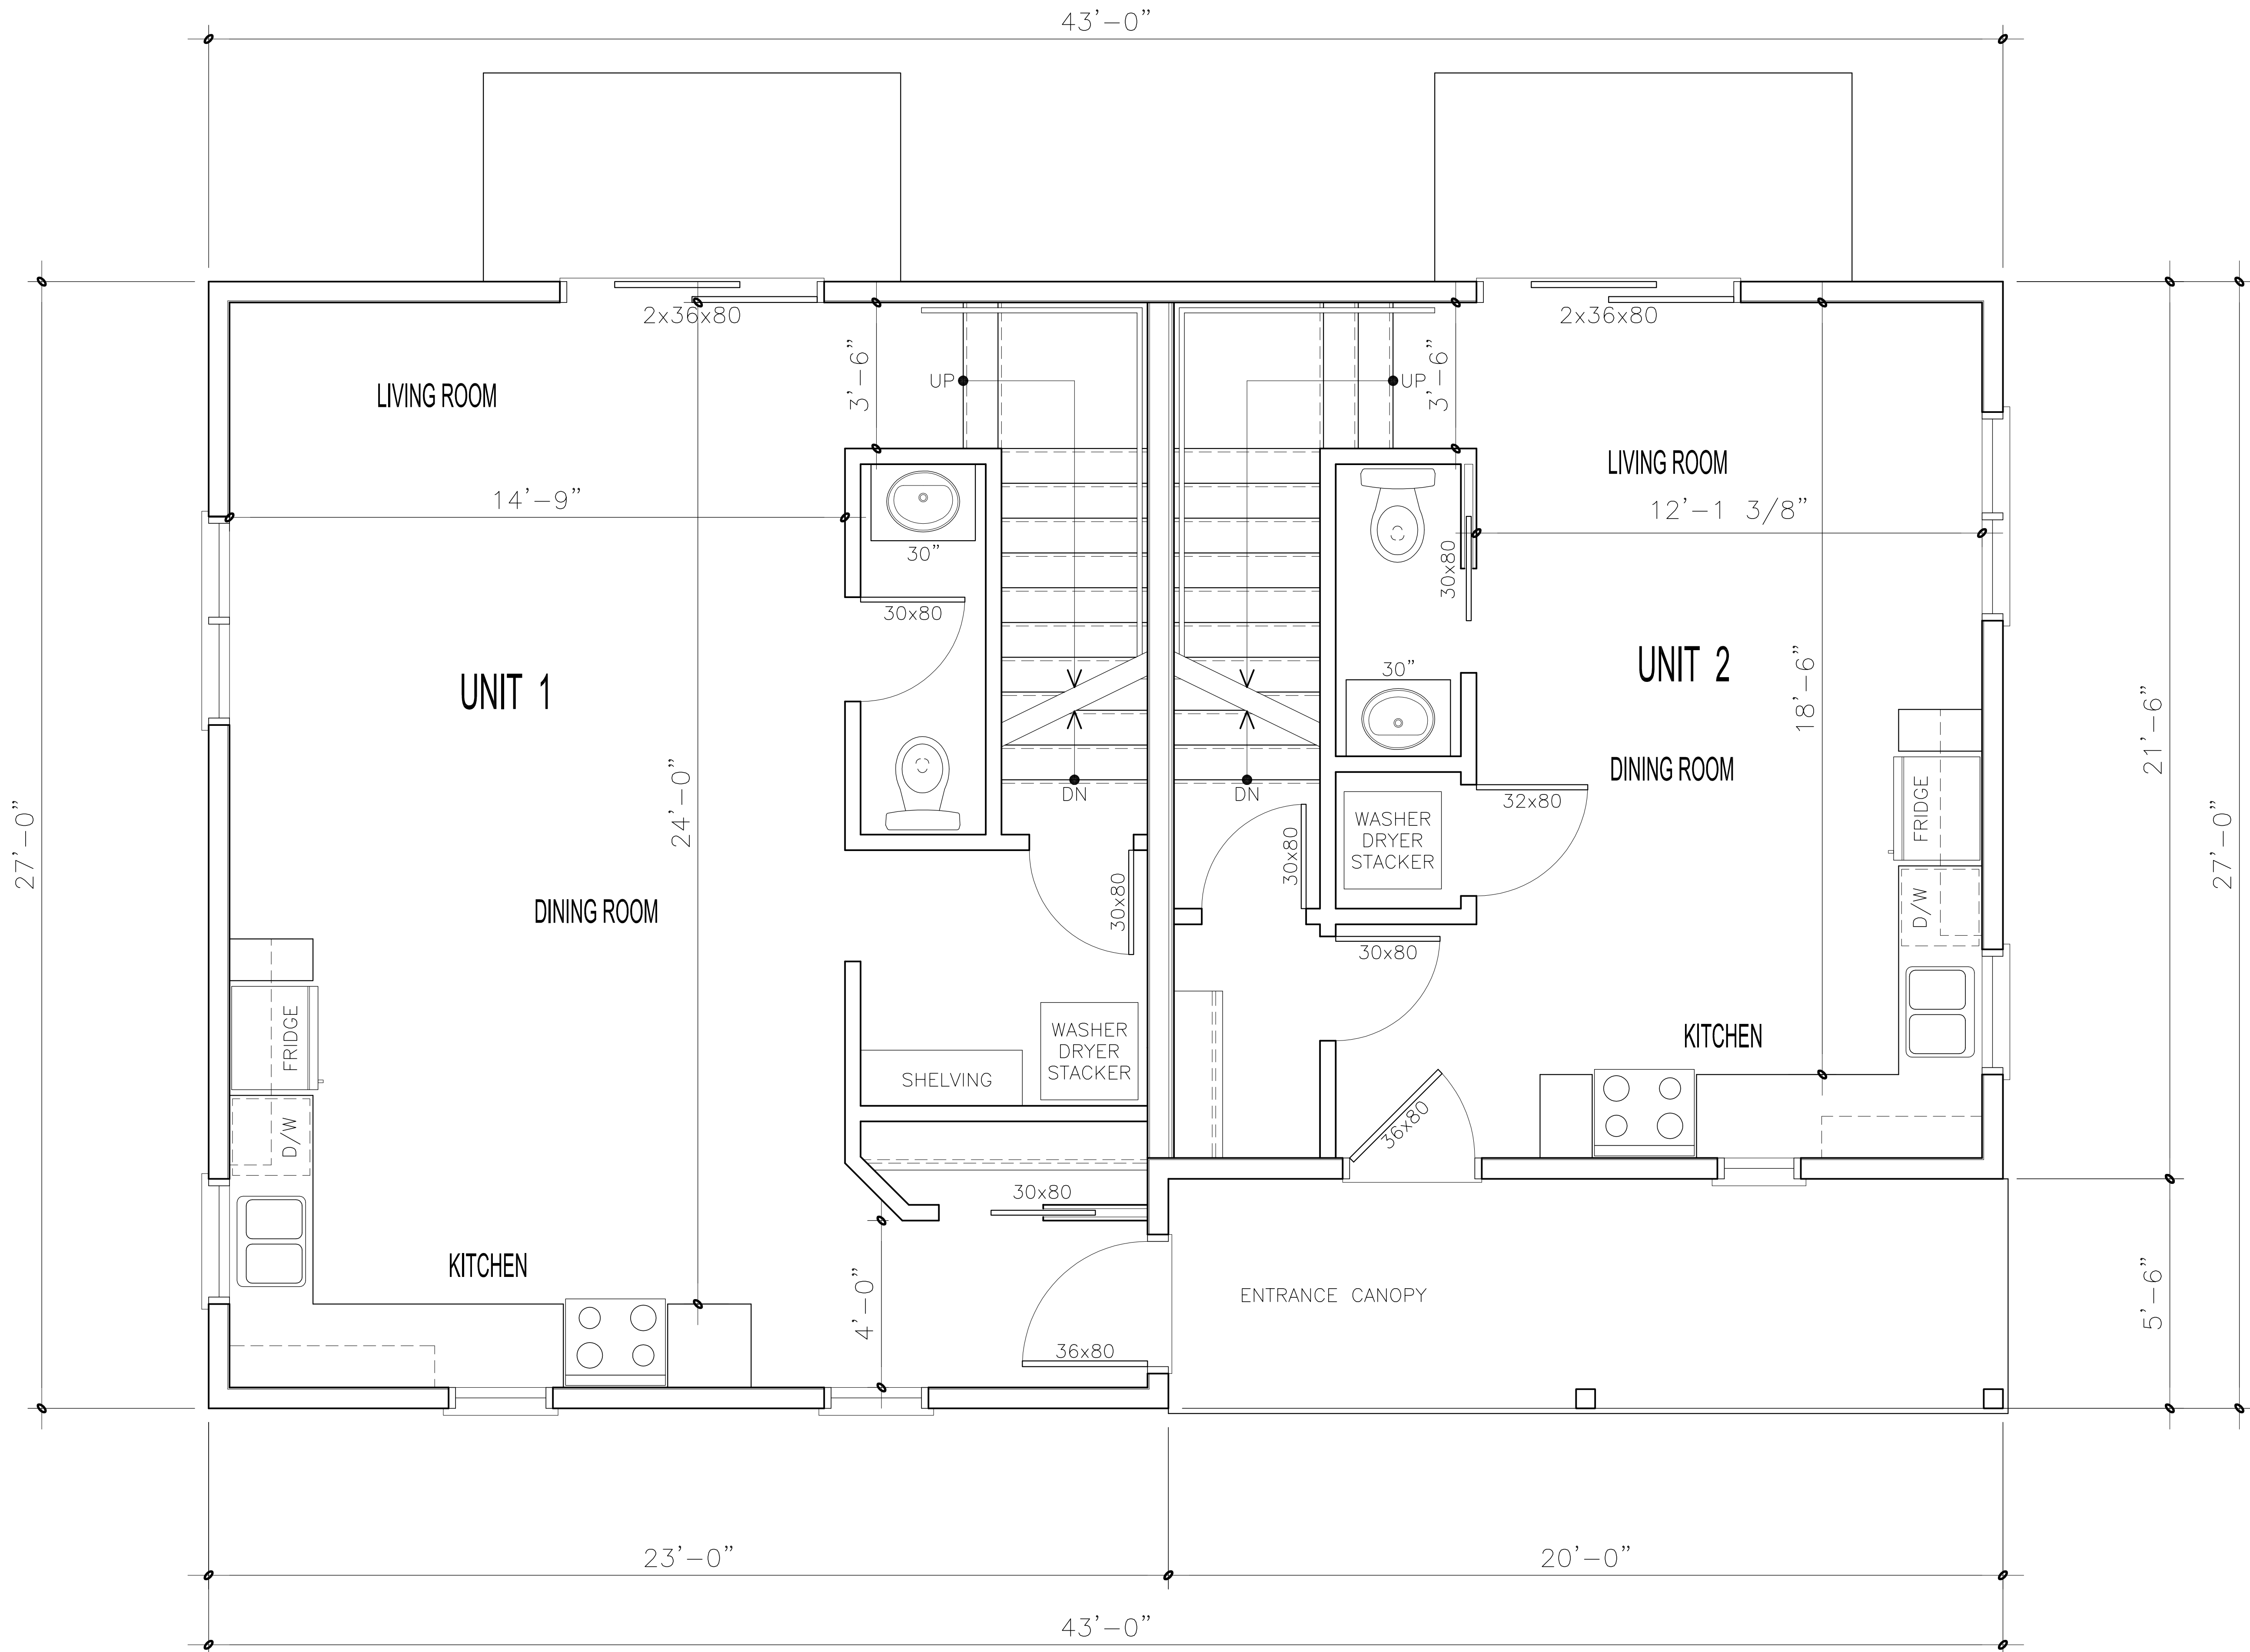

Project:	447-449 Northumberland	Sheet No:	A-1
Sheet Title:	Ground Floor Plan	Scale:	1/2" = 1'-0"
Revision:	Issued for Review	Revision Date:	Aug 27, 2026
		Revision No:	3