


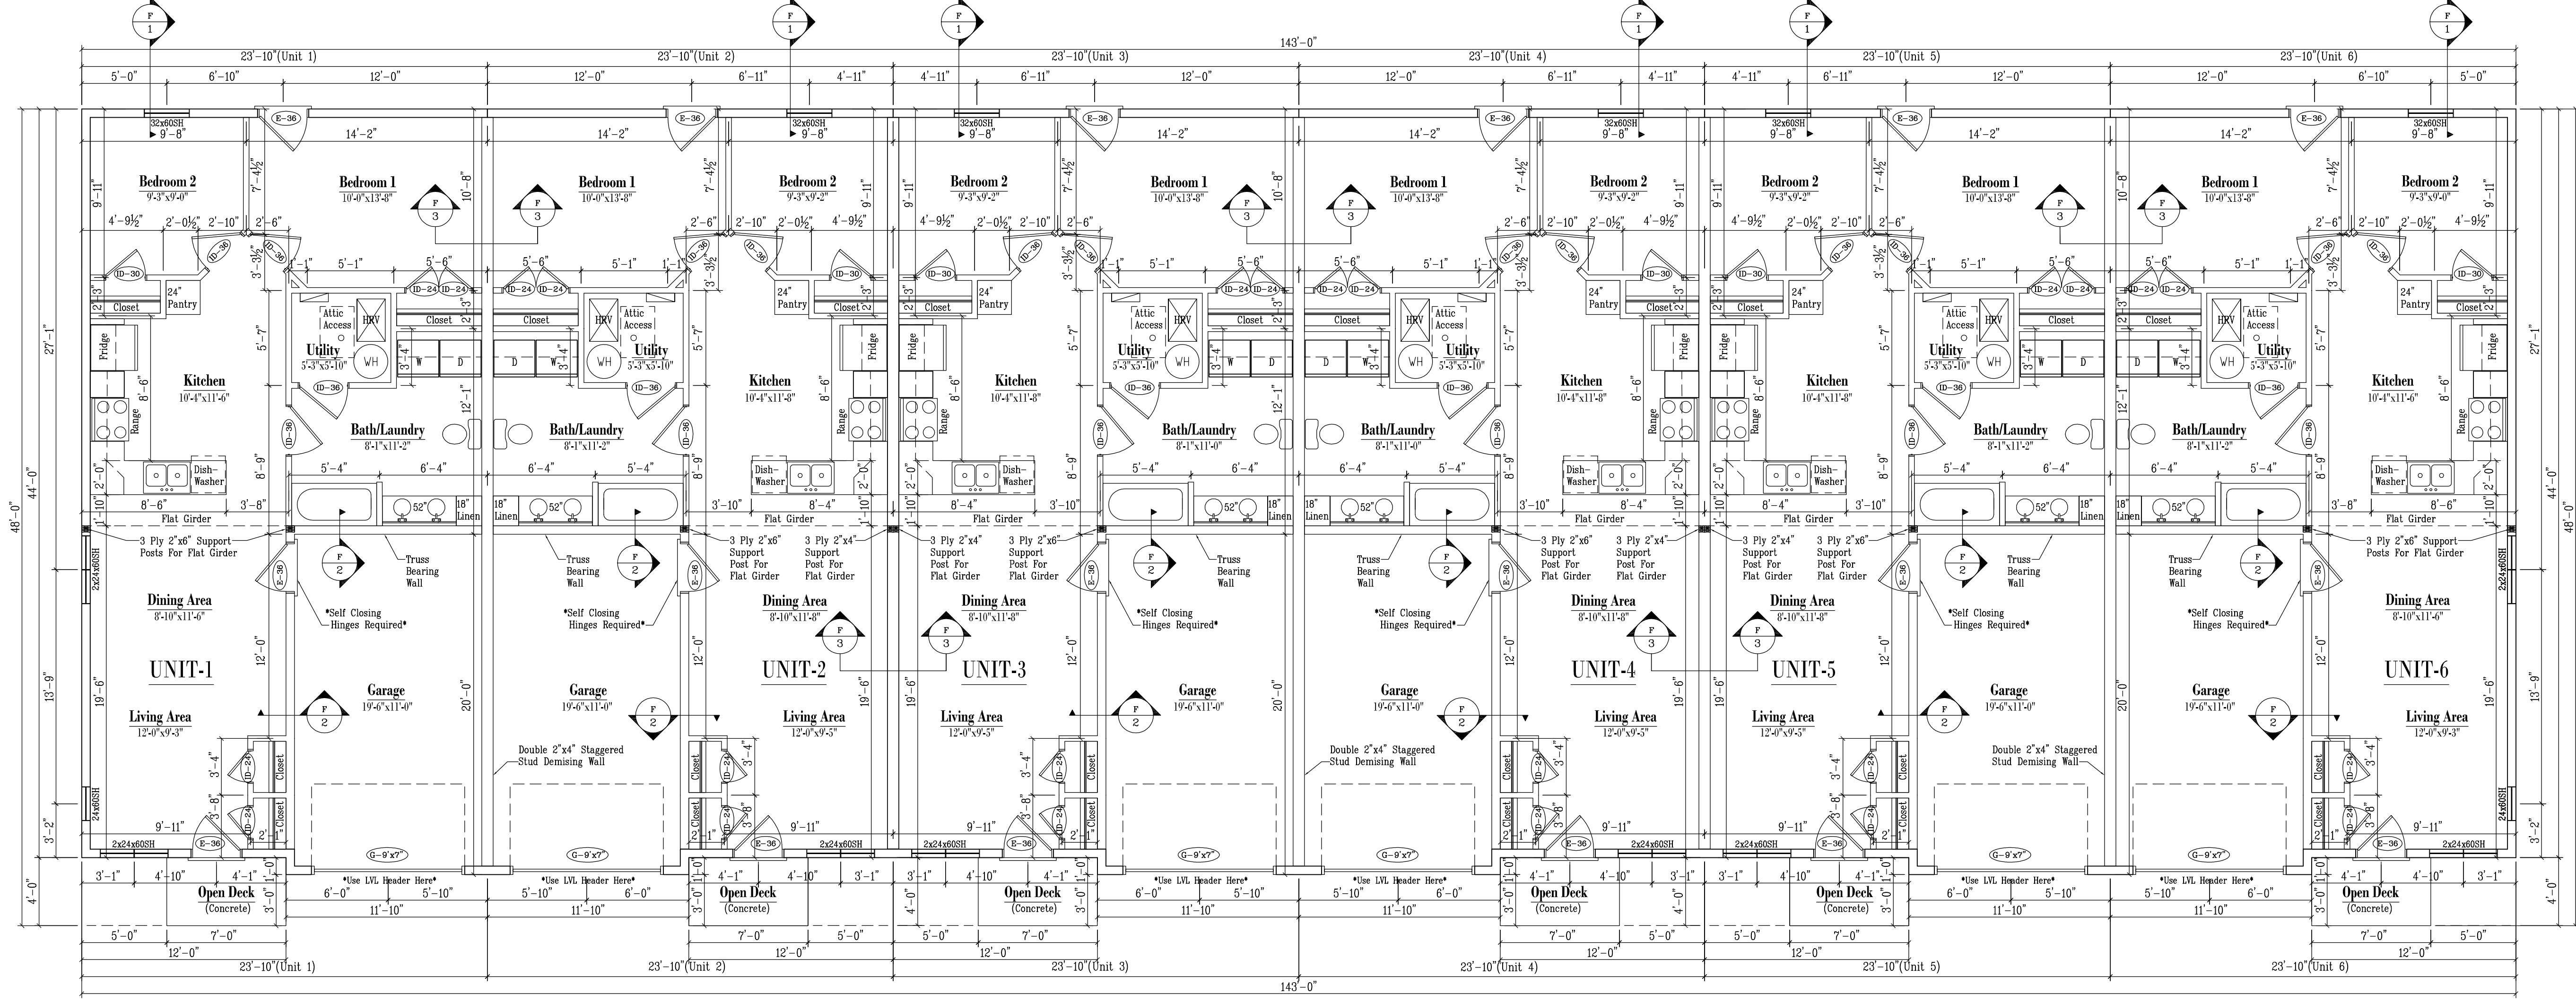

PROJECT NO: 26-023

DATE: May 31, 2026

DRAWN BY: Dane Butler

CHK'D BY: Staff

REV. NO: 2

SCALE: $\frac{1}{16}'' = 1'-0''$

Construction Shall Conform To The Residential Standards Of Canada & Comply With Local Code.


It Is The Responsibility Of The Builder To Check All Dimensions & Report Any Errors Or Omissions Before Construction.

PROJECT NAME:
Harvona Construction Inc.

SHEET TITLE:
First Floor Plan


BUTLERHOMEDESIGN

PO Box 7030 RPO BROOKSIDE MALL PO
FREDERICTON NB E3A 0Y7
Phone: (506) 260-0137
Email: dane@butlerhomedesign.ca
Website: butlerhomedesign.ca

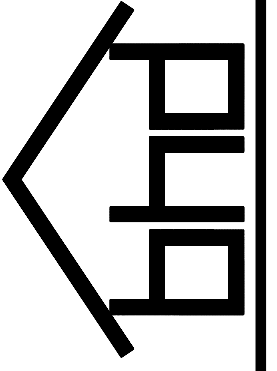

SHEET NO:

4

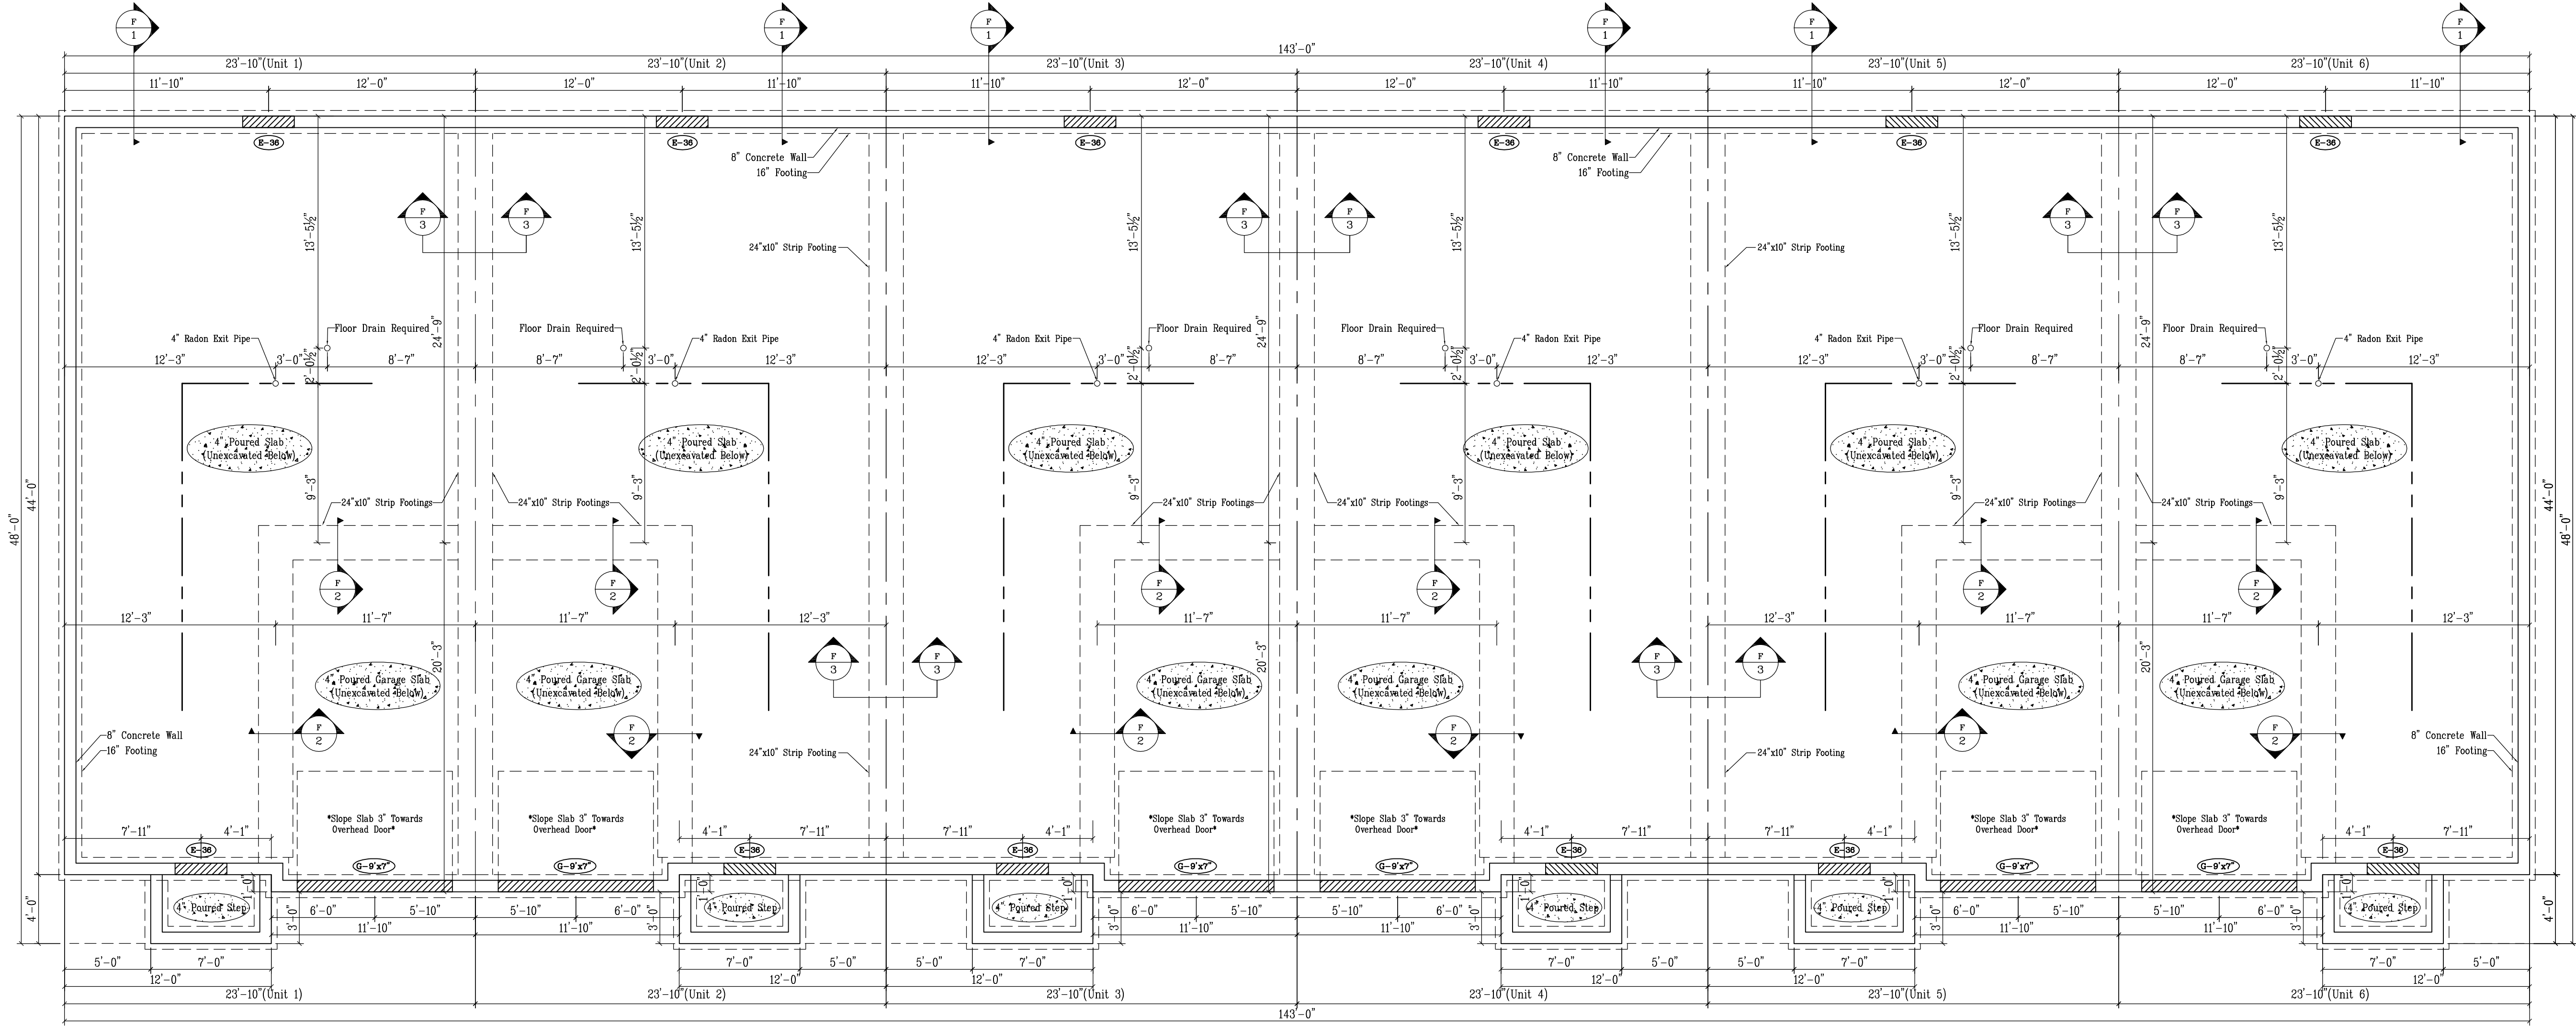

PROJECT NO: 26-023

DATE: May 31, 2026

DRAWN BY: Dane Butler

CHK'D BY: Staff

REV. NO: 2

SCALE: $\frac{1}{16}'' = 1'-0''$


Construction Shall Conform To The
Residential Standards Of Canada &
Comply With Local Code.

It Is The Responsibility Of The Builder
To Check All Dimensions & Report Any
Errors Or Omissions Before Construction.

PROJECT NAME:
Harvona Construction Inc.

SHEET TITLE:
Basement Plan

BUTLERHOMEDESIGN

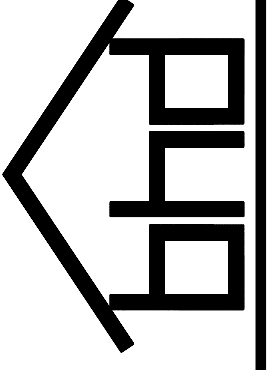

PO Box 7030 RPO BROOKSIDE MALL PO
FREDERICTON NB E3A 0Y7
Phone: (506) 260-0137
Email: dane@butlerhomedesign.ca
Website: butlerhomedesign.ca

SHEET NO:

3