© MURDOCK & ROYO ARCHITECTS INC. 2008 CONTRACTOR TO VERIFY DIMENSIONS PRIOR TO CONSTRUCTING THE WORK. NOTIFY THE ARCHITECT OF ANY DISCREPANCIES. DO NOT SCALE DRAWINGS. CONSTRUCT THE WORK IN ACCORDANCE WITH NBCC 1995.

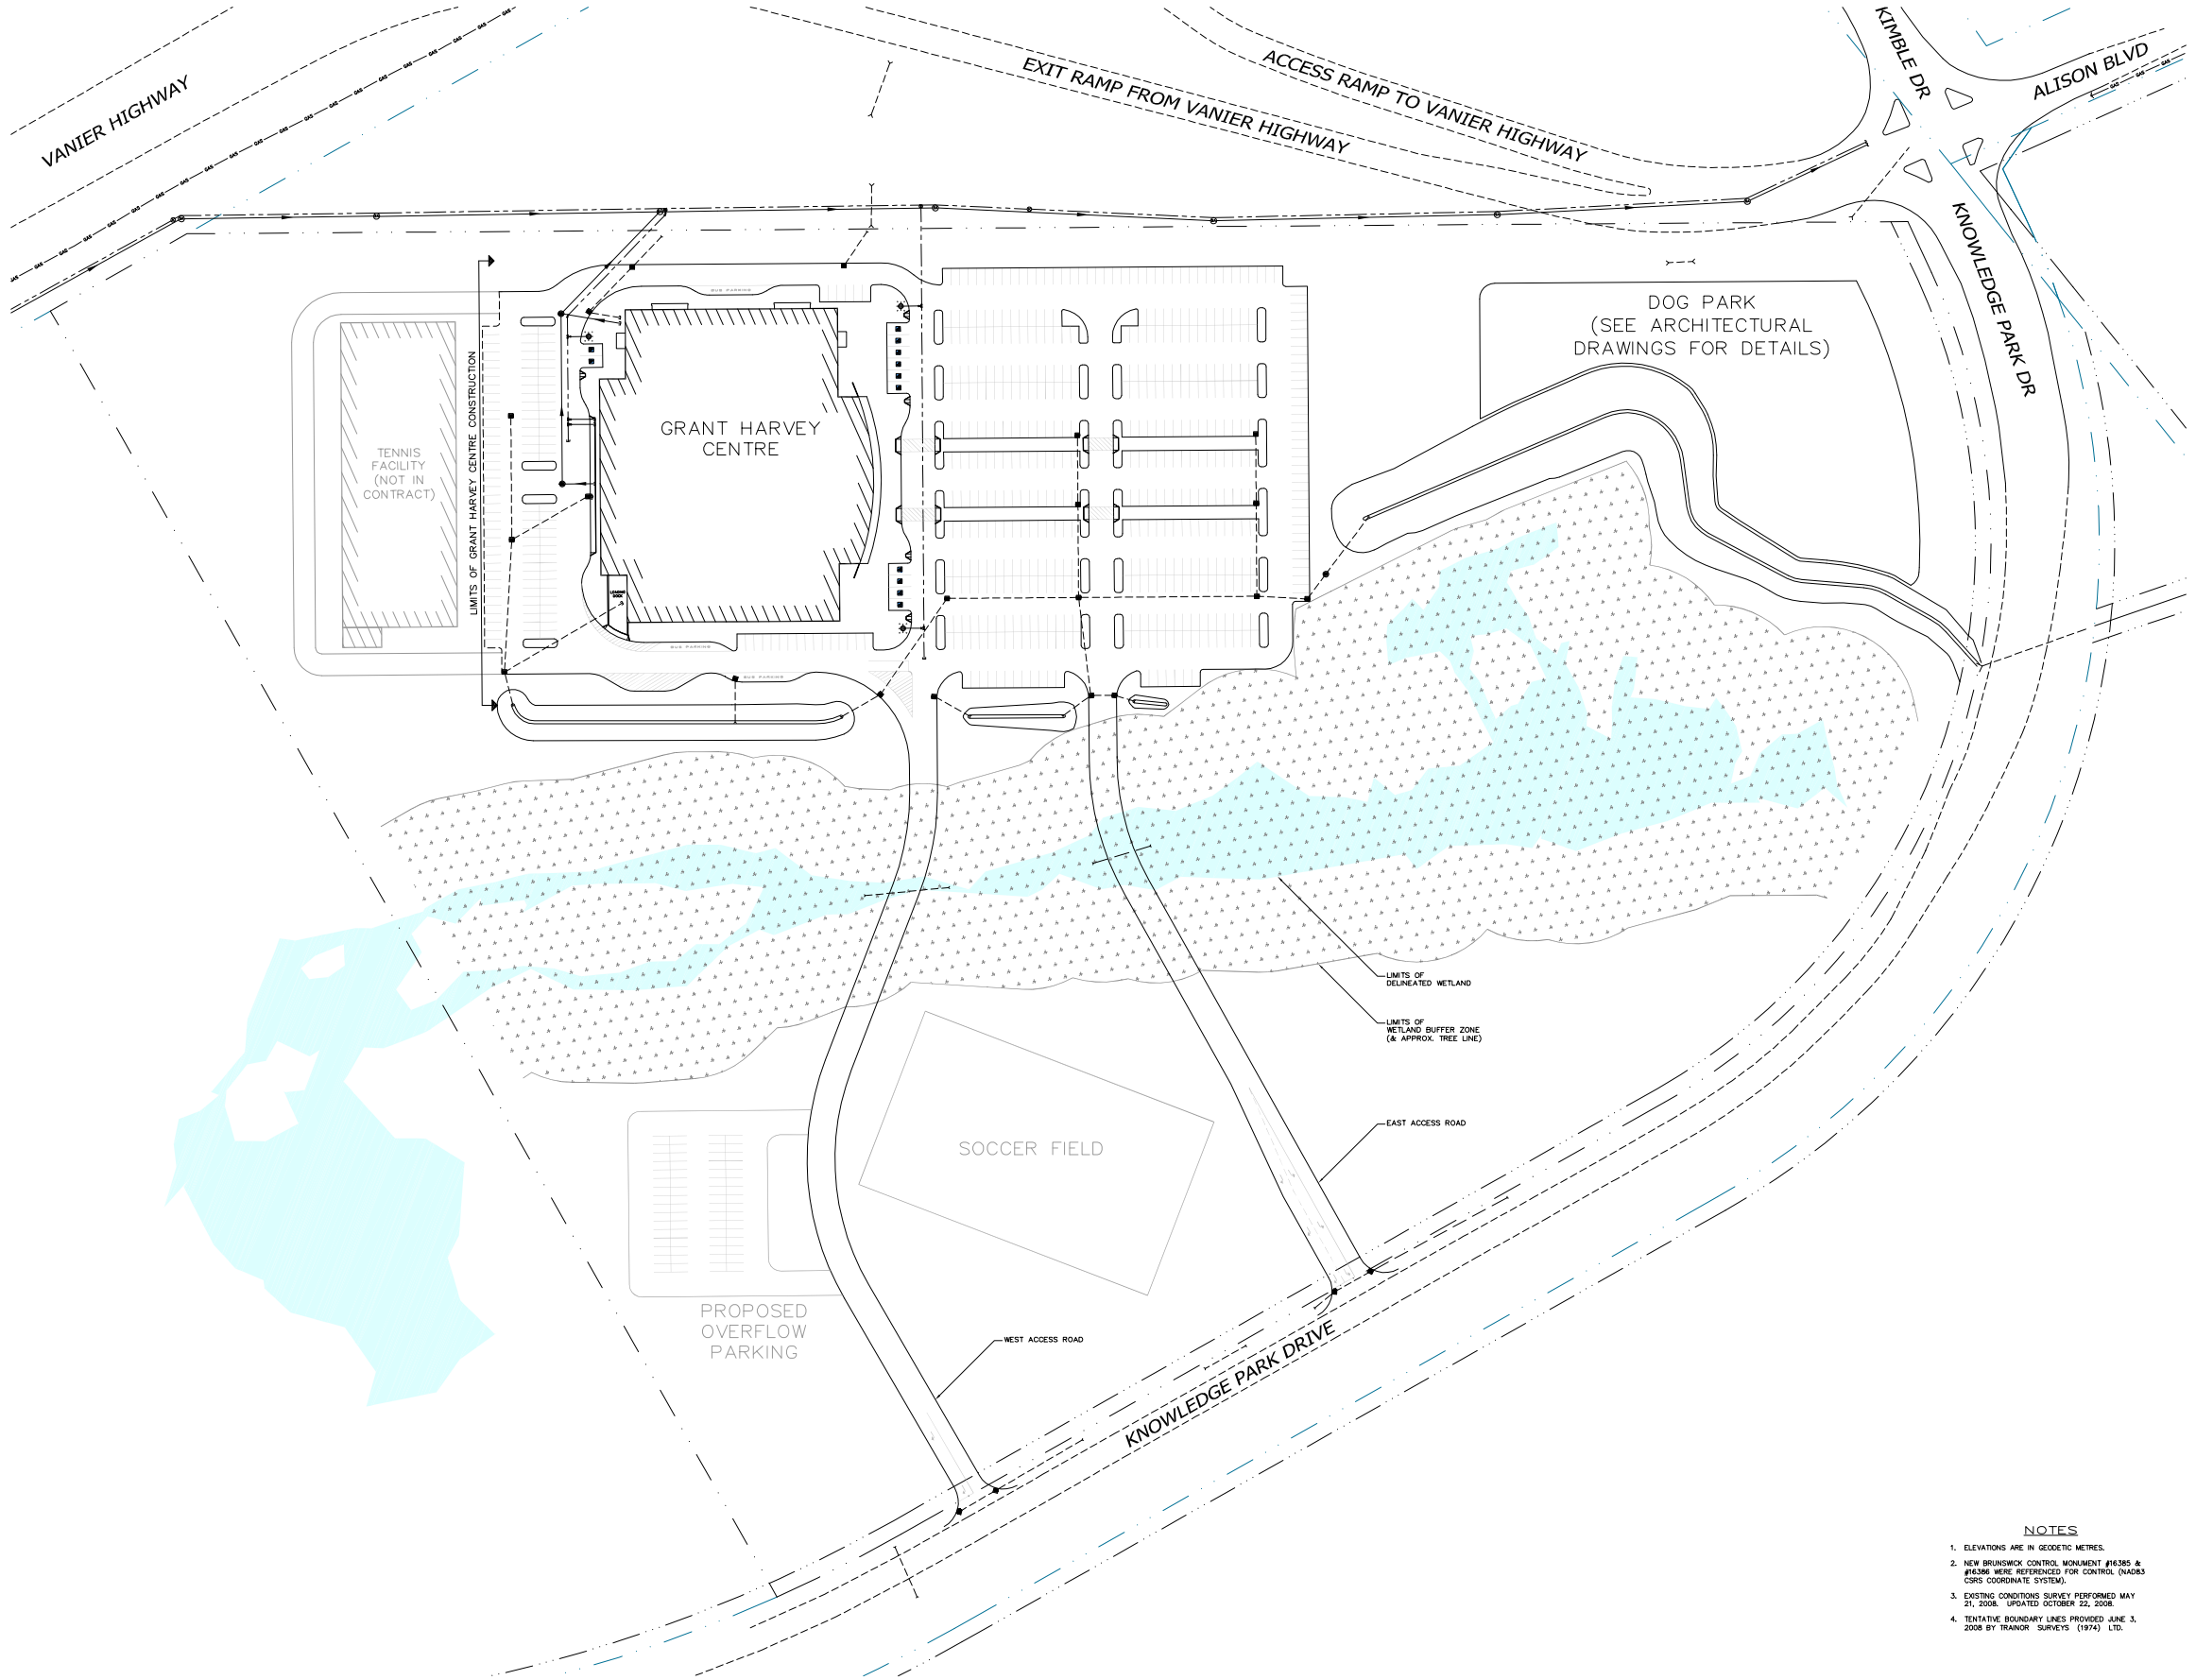

NOTES

1. ELEVATIONS ARE IN GEODETIC METRES.
2. NEW BRUNSWICK CONTROL MONUMENT #16385 & #16386 WERE REFERENCED FOR CONTROL (NAD83 CSRS COORDINATE SYSTEM).
3. EXISTING CONDITIONS SURVEY PERFORMED MAY 21, 2008, UPDATED OCTOBER 22, 2008.
4. TENTATIVE BOUNDARY LINES PROVIDED JUNE 3, 2008 BY TRANNOR SURVEYS (1974) LTD.

LEGEND

PROPOSED	EXISTING
SANITARY MANHOLE (SMH)	SM
CATCH BASIN (CB)	CB
STORM MANHOLE (STMH)	ST
SANITARY SEWER	
STORM SEWER	
WATER MAIN	
PROPERTY LINE	
FACE OF CURB	
UG UTIL	
UG GAS	GAS GAS
EASEMENT	
FENCE	
EDGE OF PAVEMENT	
MINOR CONTOUR	
MAJOR CONTOUR	
SEDIMENT CONTROL FENCE	
EDGE OF GRAVEL	
GATE VALVE	
CURB STOP	
TAPPING SLEEVE & VALVE CHAMBER	
AIR RELIEF VALVE	
PRESSURE REDUCING VALVE	
FIRE HYDRANT	
BENCH MARK	BM
UTILITY POLE	
UTILITY POLE W/ LIGHT	
PROPERTY PIN	
CHECK DAM	
20.00 FG FINISHED GRADE	

FG = FINISH GROUND
FS = FINISH SURFACE (ASPHL CONC)
TW = TOP OF WALL
BW = BOTTOM OF WALL
TC = TOP OF COPING
TC = TOP OF CURB
FL = FLOW LINE

Revisions / Revisions	No/NP	Date

Consultant / Expert-conseil

CBCL LIMITED
Consulting Engineers

CENTRE LINE ARCHITECTS

50 King Street, Suite 200
Saint John NB, E2L 1G4
Tel: 506.646.9200
Fax: 506.646.9201

Project Title / Titre du projet

CITY OF FREDERICTON
GRANT . HARVEY CENTRE

Fredericton
NEW BRUNSWICK'S CAPITAL CITY

Project North | Stamp / Scéau

NORTH

Sheet title / Titre de la feuille

OVERALL SITE PLAN

Scale / Échelle	Drawn by / Dessiné par
NOT TO SCALE	GJL
Date / Date	Approved by / Approuvé par
OCTOBER 2009	
Consultant reference number / Numero de référence de l'expert-conseil	Sheet No. / Scéau
063210.03	C001
Project No. / N° de projet	
T10-35	