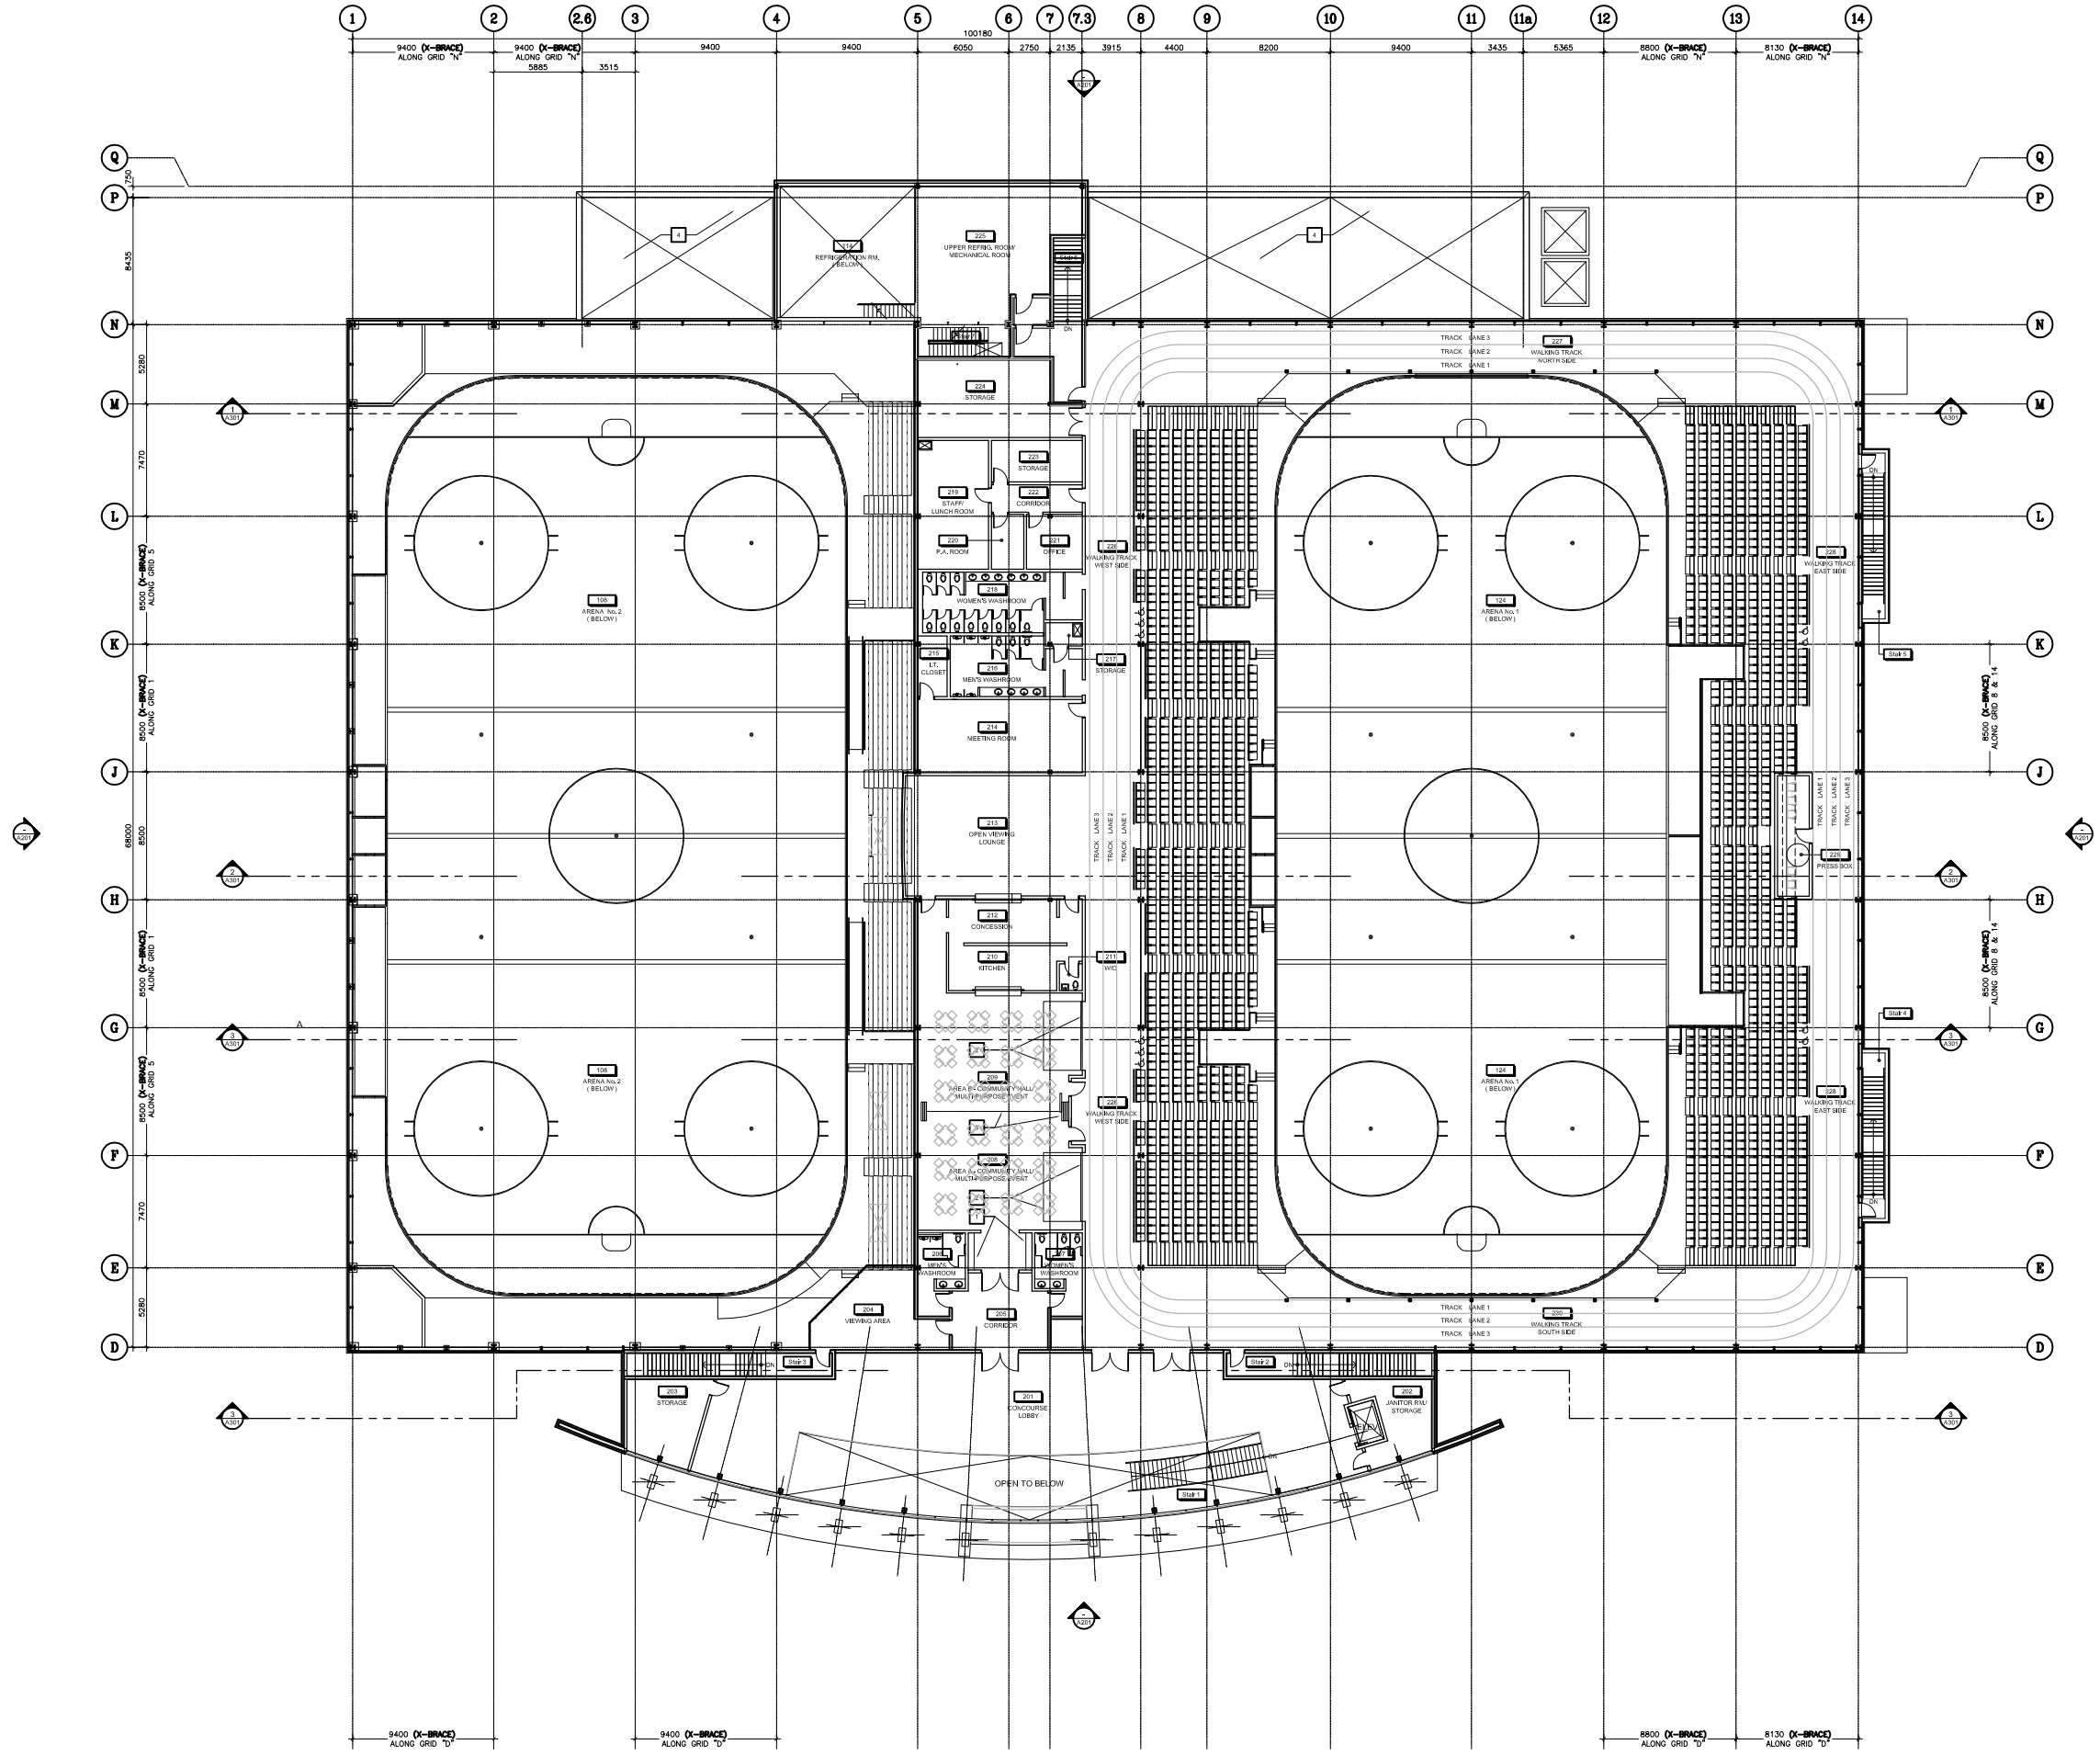

1 A102 SECOND FLOOR PLAN
SCALE 1:150

Fredericton

DRAWING NOTES

No.	
1	COAT CLOSET
2	GLAZED OVERHEAD DOORS
3	FOLDING PARTITION
4	LOW ROOF BELOW

PRELIMINARY STAMP

no.	revision	date

CENTRELINE ARCHITECTS
50 King Street, Suite 200
Saint John NB, E2L 1G4
Tel: 506.646.9200 Fax: 506.646.9201

project
CITY OF FREDERICTION GRANT - HARVEY CENTRE

seal

PROJECT NORTH / TRUE NORTH

DATE:

CLIENT SIGNATURE OF APPROVAL:

drawing title
SECOND FLOOR PLAN

scale 1:150	drawn by E.K.
date JAN 12, 2010	checked by R.M.
project number 06-062	drawing number **A-102**

CONTRACTOR TO VERIFY ALL DIMENSIONS AND NOTIFY THE ARCHITECT OF ANY DISCREPANCIES BEFORE WORK COMMENCES. DO NOT SCALE DRAWINGS.

revision

USERNAME: Administrator PLOT DATE/TIME: 04Mar10 3:20 PM PAGE SETUP: — PATH/FILENAME: M:\AA\JOBS\2006\06-062 South Side Regional Complex, Fredericton\20 - Acad Drawings\06\A-102 2nd Floor.dwg
METRIC ISO A0(841mm x 1189mm)