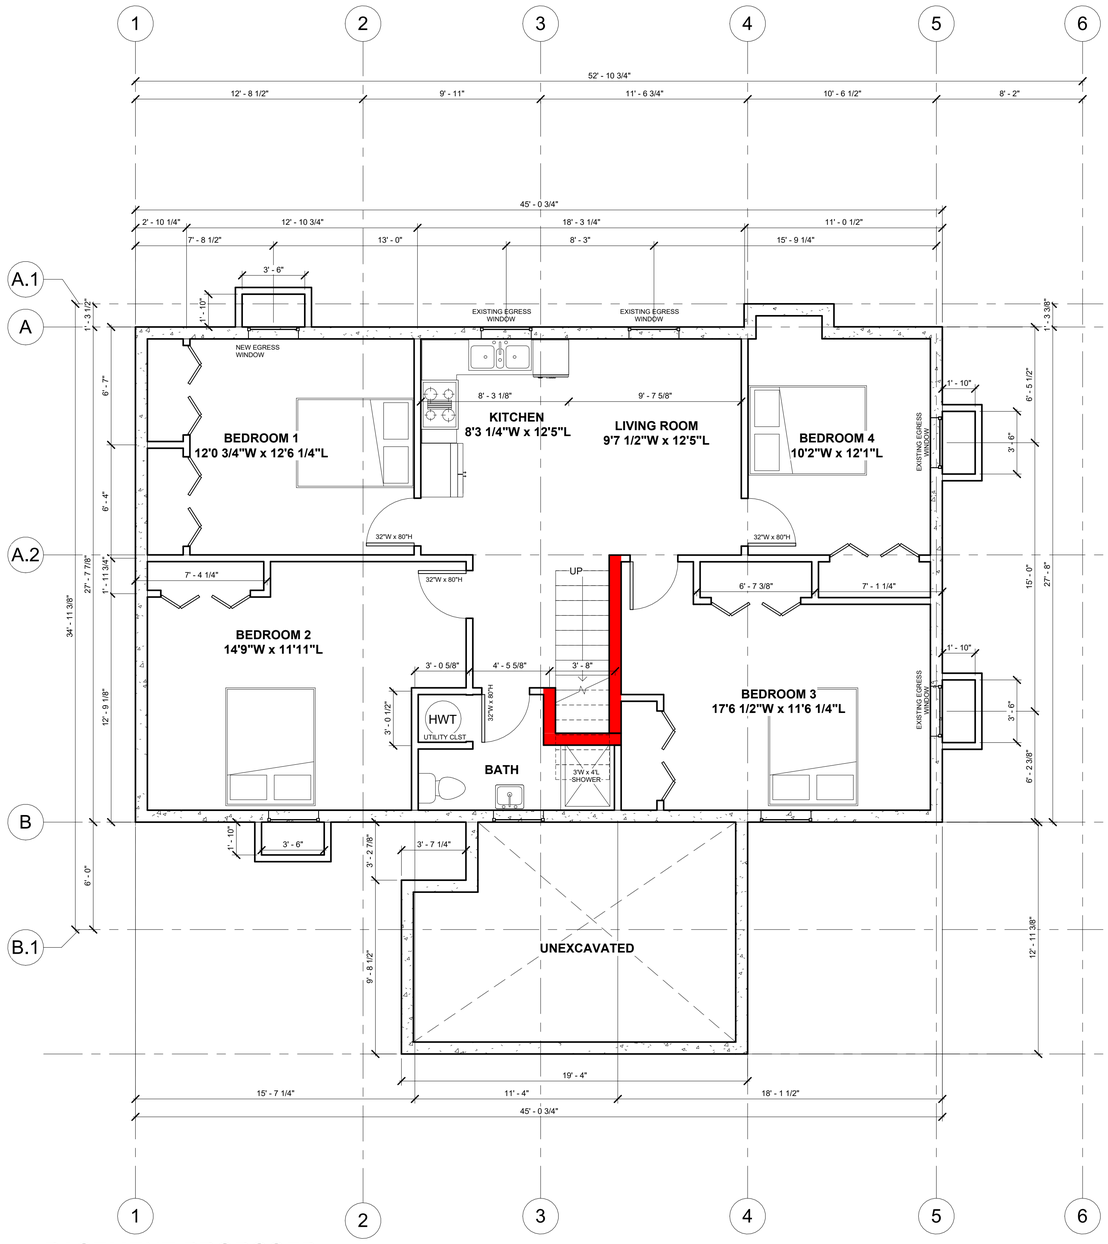

1 BASEMENT PROPOSED

1/4" = 1'-0"

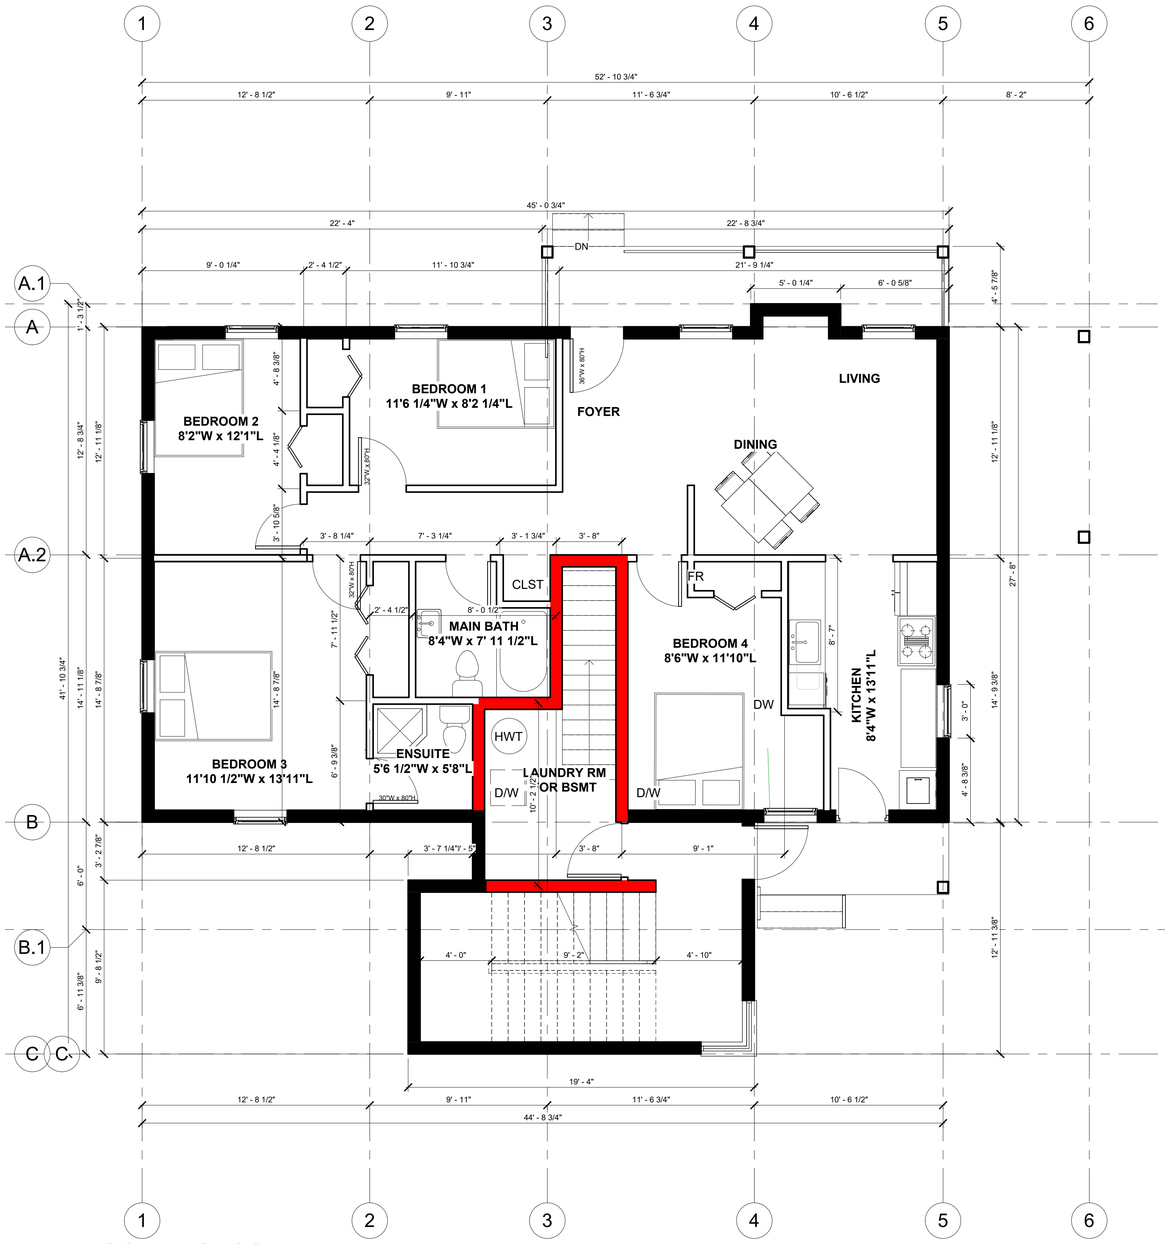

2 MAIN FLOOR PROPOSED

1/4" = 1'-0"

NOORY ENGINEERING INC.

t: +1.506.471.9519
min@nooryeng.com
358 King St, Suite# 201,
Fredericton, NB E3B 1E3
CANADA

NOORY ENGINEERING INC.

STRUCTURAL · FOUNDATION · CIVIL · PROJECT MANAGEMENT
CONTRACT ADMIN. · RESEARCH

www.nooryeng.com

WALL AREA	=
WINDOW AREA	=
**RATIO	=
WINDOW/SLIDING GLASS DOOR EFFI.	=
SYKLIGHT/GLAZED ROOFS EFFI.	=

THE UNDERSIGNED HAS REVIEWED AND TAKES RESPONSIBILITY FOR THIS DESIGN AND HAS THE QUALIFICATIONS AND MEETS THE REQUIREMENTS SET OUT IN THE ONTARIO BUILDING CODE TO BE A DESIGNER. QUALIFICATION INFORMATION REQUIRED UNLESS THE DESIGN IS EXEMPT UNDER DIVISION C- 3.2.5.1. OF THE 2012 ONTARIO BUILDING CODE.

M. ISHQUE NOORY — BCIN
NAME

REGISTRATION INFORMATION REQUIRED UNLESS THE DESIGN IS EXEMPT UNDER DIVISION C- 3.2.4.1 OF THE ONTARIO BUILDING CODE

NOORY ENGINEERING INC. — BCIN
FIRM NAME

No.	Description	Date

778 WINDSOR ST.
FREDERICTON, NB

Project Number	A03
Date	SEPT./03/2024
Drawn By	WYZ
Checked By	MIN

MAIN FLOOR & BSMT.

A.04

Scale: As indicated

NOORY ENGINEERING INC. COPY RIGHT 2024

THIS PLAN/CONCEPT HAS BEEN PRODUCED BY NOORY ENGINEERING AND IS SUBMITTED AS PART OF PERMIT APPLICATION AND IS NOT INTENDED FOR USE BY ANY OTHER PERSON OR FOR ANY OTHER PURPOSE.

THIS PLAN/CONCEPT MUST NOT BE USED IN ANY OTHER LOCATION WITHOUT THE WRITTEN APPROVAL OF THE ENGINEER.

CONTRACTOR TO REPORT ANY DISCREPANCIES TO ENGINEER IMMEDIATELY PRIOR TO COMMENCING WORK. CONFIRM ALL DIMENSIONS PRIOR TO CONSTRUCTION. ITS CONTRACTOR RESPONSIBILITY TO ENSURE ALL SPECIFIED PRODUCTS SHOWN ON DRAWINGS MUST MEET MANUFACTURERS REQUIRED INSTALLATION.

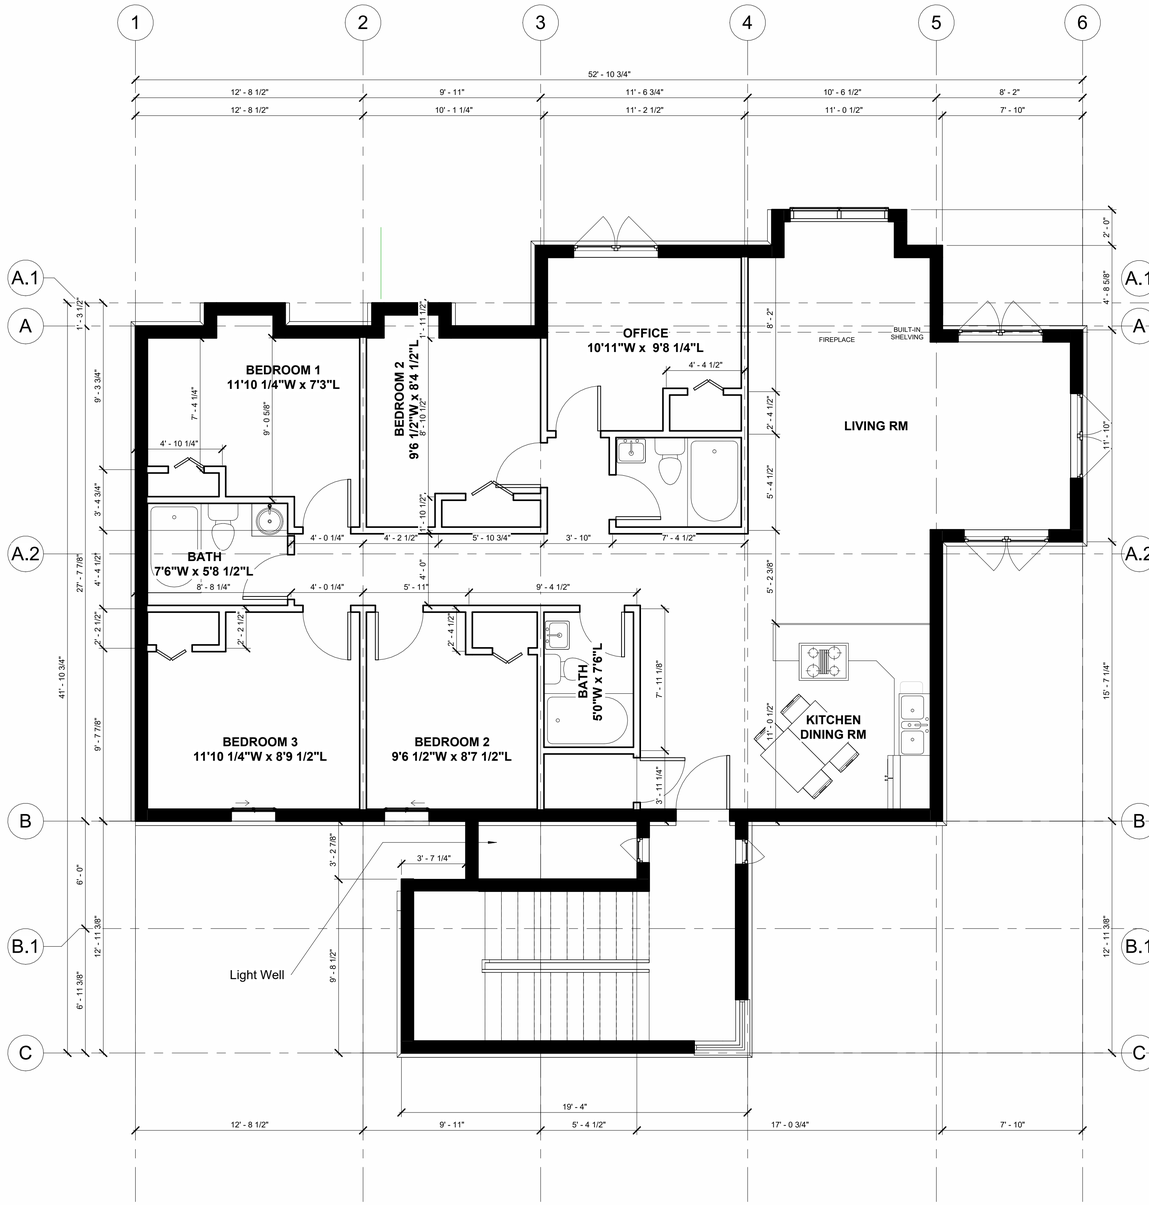

1 TOP FLOOR PROPOSED

1/4" = 1'-0"

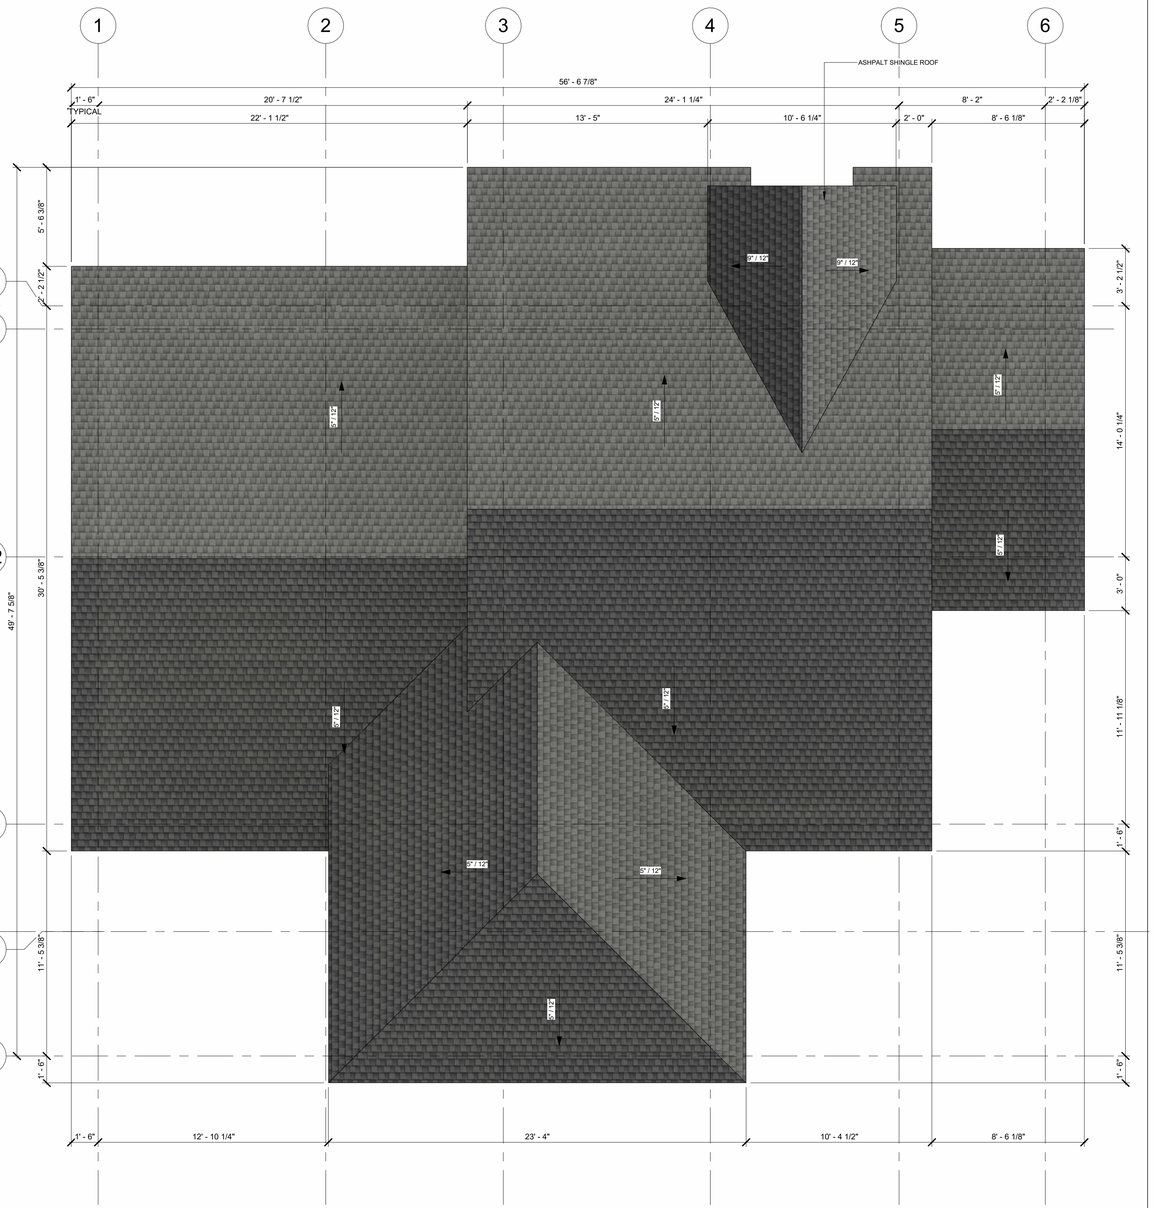

2 ROOF PROPOSED

1/4" = 1'-0"

THIS PLAN/CONCEPT HAS BEEN PRODUCED BY NOORY ENGINEERING AND IS SUBMITTED AS PART OF PERMIT APPLICATION AND IS NOT INTENDED FOR USE BY ANY OTHER PERSON OR FOR ANY OTHER PURPOSE.

THIS PLAN/CONCEPT MUST NOT BE USED IN ANY OTHER LOCATION WITHOUT THE WRITTEN APPROVAL OF THE ENGINEER.

CONTRACTOR TO REPORT ANY DISCREPANCIES TO ENGINEER IMMEDIATELY PRIOR TO COMMENCING WORK. CONFIRM ALL DIMENSIONS PRIOR TO CONSTRUCTION. ITS CONTRACTOR RESPONSIBILITY TO ENSURE ALL SPECIFIED PRODUCTS SHOWN ON DRAWINGS MUST MEET MANUFACTURERS REQUIRED INSTALLATION.

NOORY ENGINEERING INC.

t: +1.506.471.9519
min@nooryeng.com
358 King St, Suite# 201,
Fredericton, NB E3B 1E3
CANADA

NOORY ENGINEERING INC.

STRUCTURAL · FOUNDATION · CIVIL · PROJECT MANAGEMENT
CONTRACT ADMIN. · RESEARCH

www.nooryeng.com

WALL AREA	=
WINDOW AREA	=
**RATIO	=
WINDOW/SLIDING GLASS DOOR EFFI.	=
SYKLIGHT/GLAZED ROOFS EFFI.	=

THE UNDERSIGNED HAS REVIEWED AND TAKES RESPONSIBILITY FOR THIS DESIGN AND HAS THE QUALIFICATIONS AND MEETS THE REQUIREMENTS SET OUT IN THE ONTARIO BUILDING CODE TO BE A DESIGNER. REGISTRATION INFORMATION REQUIRED UNLESS THE DESIGN IS EXEMPT UNDER DIVISION C-3.2.5.1. OF THE 2012 ONTARIO BUILDING CODE

M. ISHQUE NOORY
NAME — BCIN

REGISTRATION INFORMATION REQUIRED UNLESS THE DESIGN IS EXEMPT UNDER DIVISION C - 3.2.4.1 OF THE ONTARIO BUILDING CODE.

NOORY ENGINEERING INC.
FIRM NAME — BCIN

No.	Description	Date

778 WINDSOR ST.
FREDERICTON, NB

Project Number	A03
Date	SEPT./03/2024
Drawn By	WYZ
Checked By	MIN

UPPER FLOOR PLAN & ROOF

A.05

Scale: 1/4" = 1'-0"

NOORY ENGINEERING INC. COPY RIGHT 2024