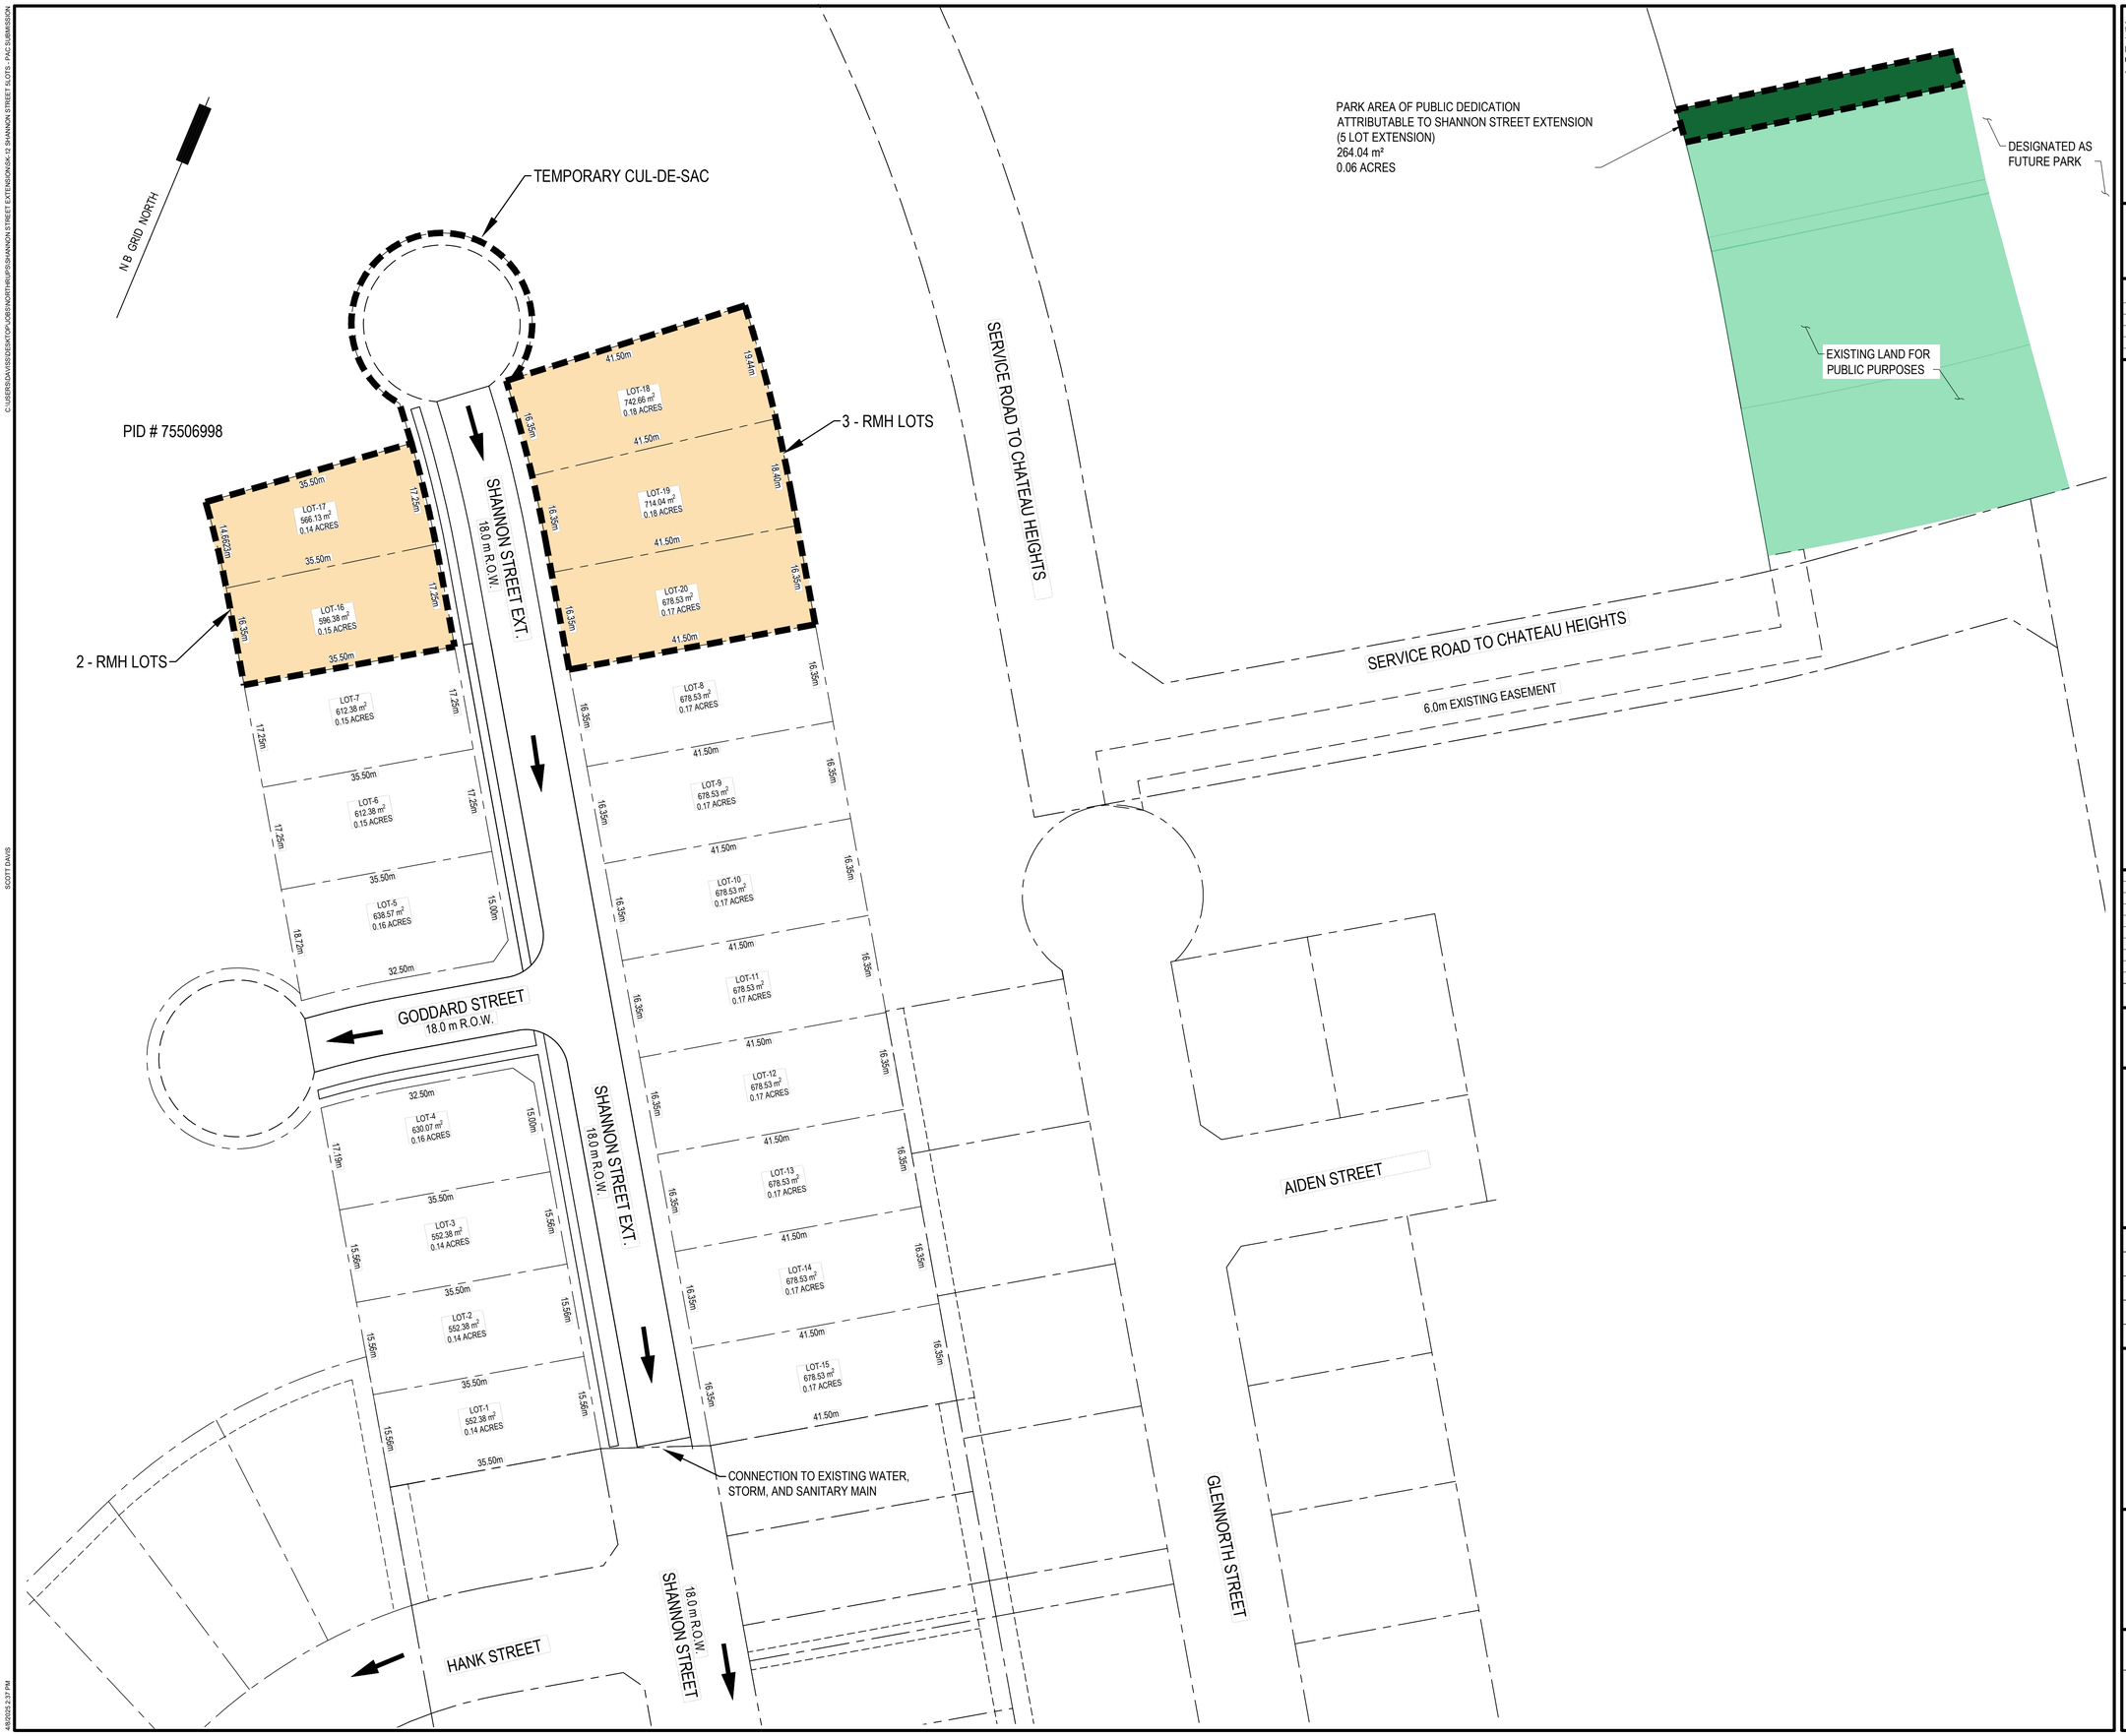

EXP Services Inc.
t: +1.506.452.9000 | f: +1.506.459.3954
140 Carleton Street, Suite 200
Fredericton, NB, E3B 3T4
CANADA
www.exp.com

• BUILDINGS • EARTH & ENVIRONMENT • ENERGY •
• INDUSTRIAL • INFRASTRUCTURE • SUSTAINABILITY •

CAUTION: DO NOT SCALE DRAWINGS.
THIS REPRODUCTION MAY BE AT A SIZE DIFFERENT THAN ORIGINALLY DRAWN. EXP ASSUMES NO RESPONSIBILITY FOR INCORRECT SCALING. UNAUTHORIZED REPRODUCTION OR REUSE IS STRICTLY PROHIBITED. NOT PUBLISHED - ALL RIGHTS RESERVED. EXP EXPRESSLY DISCLAIMS RESPONSIBILITY ARISING FROM UNAUTHORIZED USE OF THESE DRAWINGS AND NOTES. AUTHORIZATION MUST BE IN WRITING.

© EXP. 2022

No.	Issue	Date

LEGEND

- ZONE RMH = 5 LOTS
- STORM AND SANITARY SEWER FLOW DIRECTION
- LAND SUBJECT TO THIS APPLICATION
- EXISTING LAND FOR PUBLIC PURPOSES
- PUBLIC DEDICATION ATTRIBUTABLE TO SHANNON STREET EXTENSION DEVELOPMENT = 264.04 m²

No.	Revision	Date

FOR INFORMATION ONLY

Professional Seal(s)

Drawn By:	EJY
Dwg Standards Ckd By:	
Designed By:	STWD
Design Checked By:	
Scale:	1:500

Project Title

NORTHBROOK SUBDIVISION PHASE 12 SHANNON STREET EXTENSION

Dwg. Title

TENTATIVE SUBDIVISION PLAN SHANNON STREET EXTENSION 5 ADDITIONAL LOTS

Project No. FRE-25002776-A0

Dwg. No. **SK-13**

Rev. No. 0

C:\USERS\DAVISSD\DESKTOP\JOBS\NORTHRIDP\SHANNON STREET EXTENSION\SK-12 SHANNON STREET 5 LOTS - PAC SUBMISSION
SCOTT DAVIS
4/8/2025 2:37 PM
EXP Services Inc. © 2022 A1