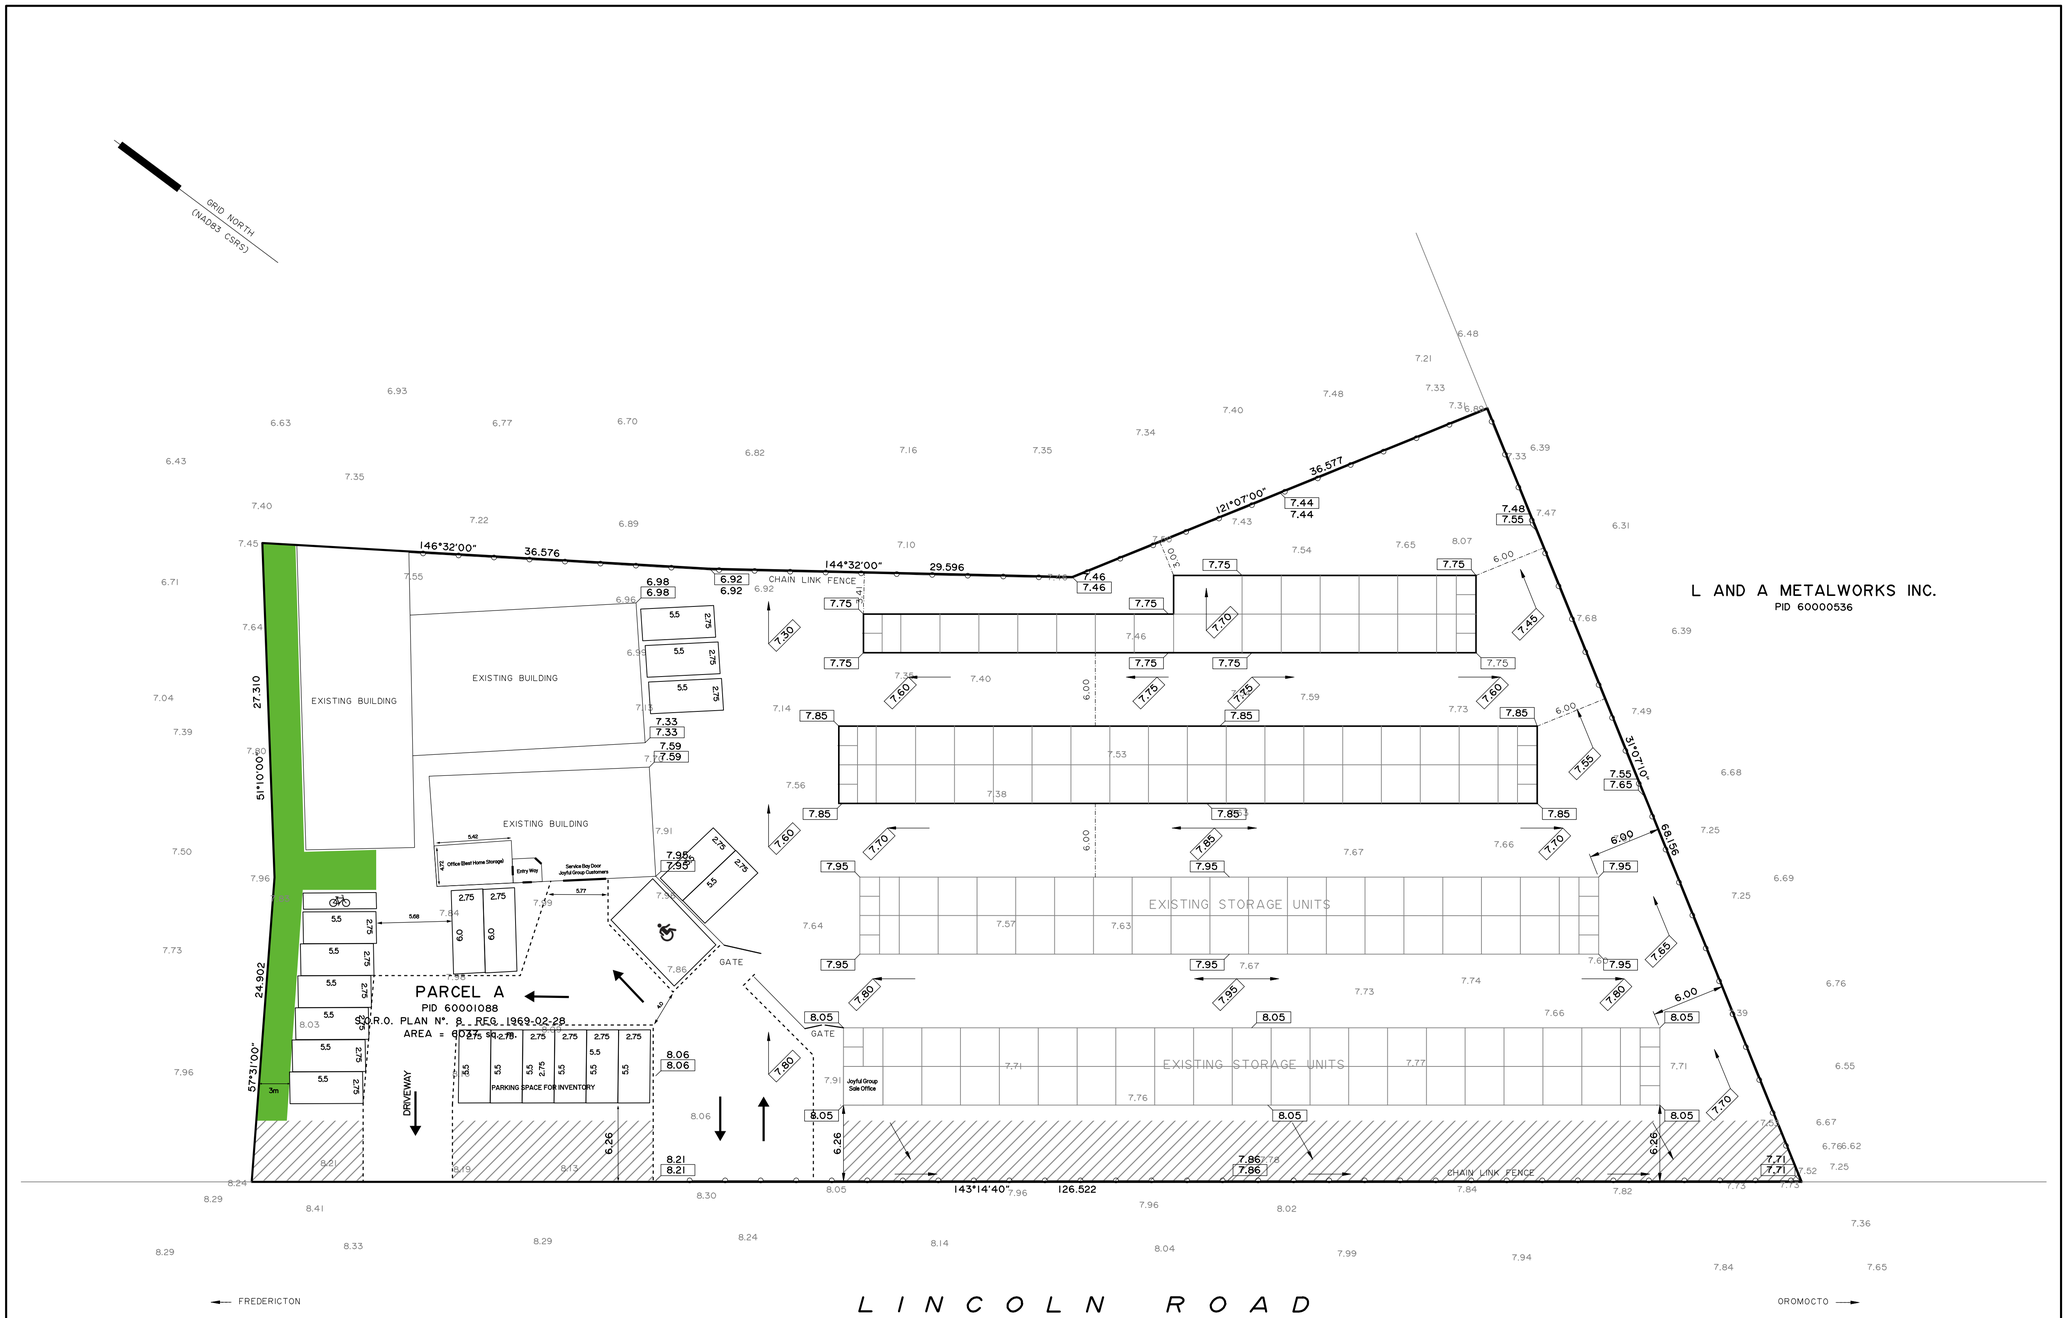

GENERAL NOTES:

ALL APPROVALS REQUIRED FOR CONSTRUCTION ARE TO BE ACQUIRED BY DEVELOPER PRIOR TO BEGINNING OF ANY CONSTRUCTION ACTIVITY.

DEVELOPER IS TO ENSURE COMPLIANCE WITH ALL ENVIRONMENTAL PERMITS AND REGULATIONS REQUIRED FOR DEVELOPMENT.

Rev.	Issued To	Issued For
0	CoF	Construction (2013/07/04)
0	CoF	Construction (2013/06/28)

D O C U M E N T H I S T O R Y

LEGEND

- NEW PROPERTY LINE
- FUTURE PROPERTY LINE
- EXISTING PROPERTY LINE
- EASEMENT
- 7.67 EXISTING SPOT ELEVATION
- 9.00 / 8.98 FINISHED LOT GRADE / EXISTING GRADE
- DRAINAGE FLOW DIRECTION

No.	Description	By	Date

R E V I S I O N S

Stamp:

Drawn By:	Date Issued:
Checked By:	Revision No.:
Date:	Approved:
Scale:	Drawing No.:
Job No.:	