

BY-LAW NO. L-11.184

**A BY-LAW TO STOP-UP AND CLOSE A
PORTION OF TWO NATIONS CROSSING**

PASSED:

WHEREAS Municipalities may make by-laws pursuant to the *Local Governance Act*;

NOW THEREFORE, BE IT ENACTED by the Council of the City of Fredericton, and pursuant to the authority vested in it by Section 10 of the *Local Governance Act*, SNB 2017, c. 18, and amendments thereto, as follows:

1. That a portion of Two Nations Crossing identified as “Area = 3.92ha±”, shown on Schedule “I” attached hereto, and forming part hereof, is hereby stopped-up and closed on the coming into force of this by-law.
2. The Director of Engineering and Operations may cause to be erected such barriers as deemed necessary to enforce the observance of this by-law.

Steven Hicks
Mayor/maire

First Reading:
Second Reading:
Third Reading:

ARRÊTÉ N° L-11.184

**ARRÊTÉ SUR L'INTERRUPTION DE LA
CIRCULATION D'UN TRONÇON DE TWO
NATIONS CROSSING**

ADOPTÉ :

ATTENDU que les municipalités peuvent établir des arrêtés en vertu de la *Loi sur la gouvernance locale*;

IL EST PAR CONSÉQUENT RÉSOLU que le conseil municipal de la Ville de Fredericton édicte, conformément aux pouvoirs que lui confère l'alinéa 10 de la *Loi sur la gouvernance locale*, LN-B 2017, c. 18, et ses modifications, ce qui suit :


1. Que la circulation sur le tronçon de Two Nations Crossing, identifier par “Area = 3.92ha±”, comme le montre l'annexe « I » ci-jointe et dont elle fait partie, soit interrompue et que le tronçon soit fermé dès l'entrée en vigueur de cet arrêté.
2. Le directeur de l'ingénierie et des opérations peut faire ériger des barrières s'il le juge nécessaire pour assurer que l'arrêté est respecté.

Jennifer Lawson
City Clerk / secrétaire municipale

Première lecture:
Deuxième lecture:
Troisième lecture:

SCHEDULE "I"

Point	Easting	Northing	Description
100	2490370.880	7442678.597	CALC POINT
101	2490424.538	7442776.711	CALC POINT
102	2490495.107	7442738.525	CALC POINT
103	2490561.528	7442694.394	CALC POINT
104	2490661.853	7442639.293	CALC POINT
105	2490668.586	7442637.009	CALC POINT
106	2490580.302	7442490.179	CALC POINT

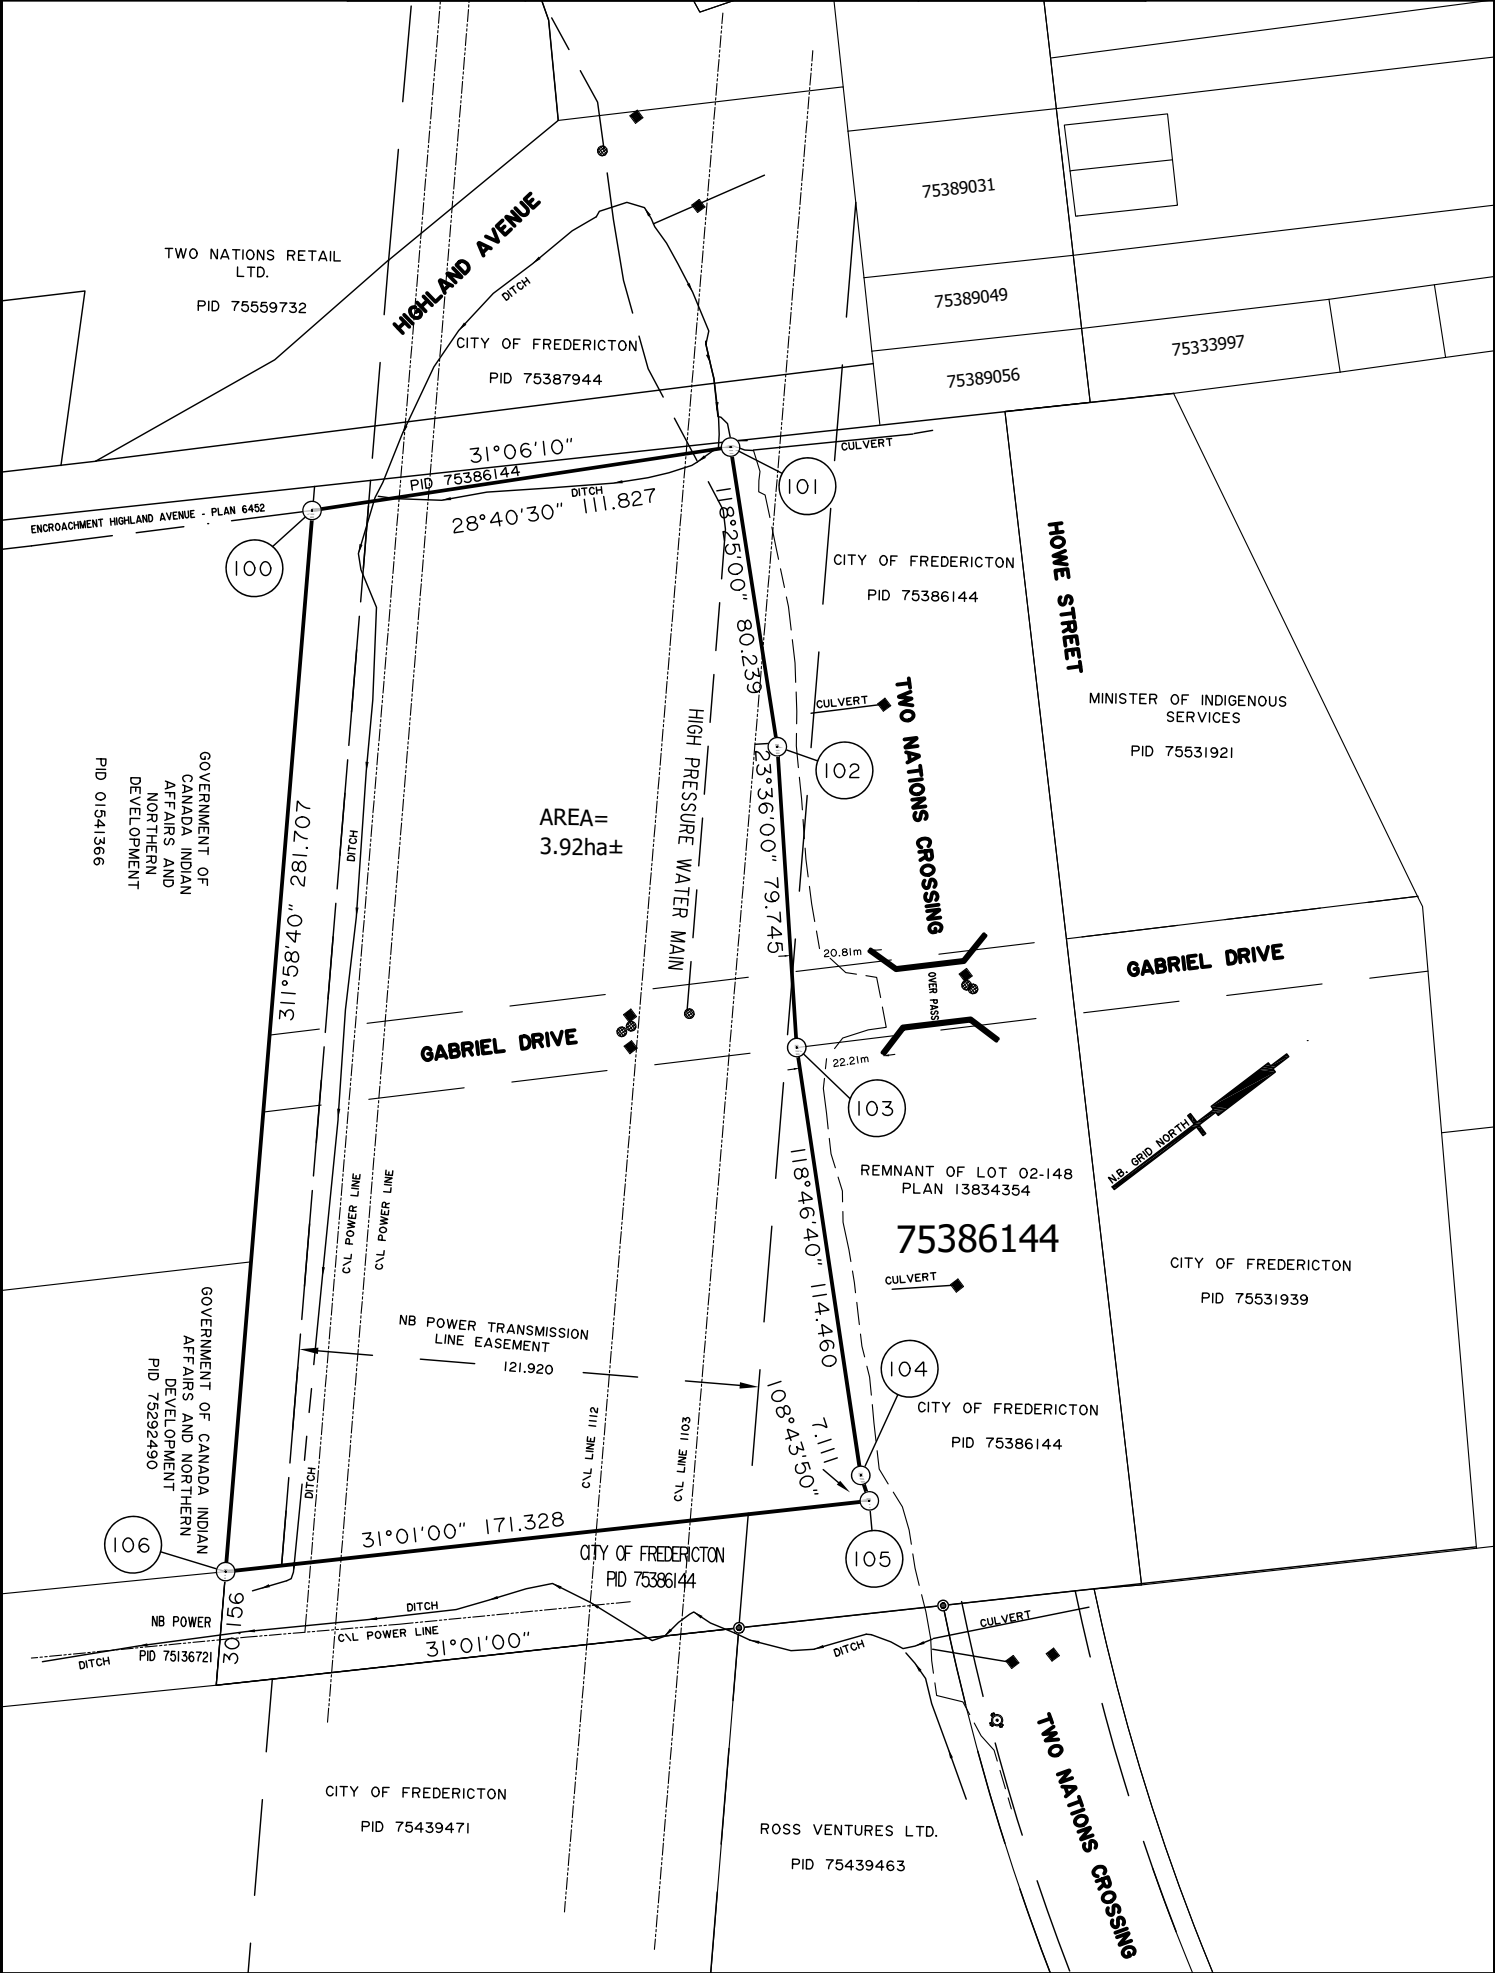

SKETCH

SHOWING



AREA TO BE STOPPED UP AND CLOSED
ZONE ABLOQUER ET FERMER

CONSULTING ENGINEERS & SURVEYORS

SURTEK GROUP LTD.



PORTION OF PID
PID 75386144
TWO NATIONS CROSSING
CITY OF FREDERICTON
COUNTY OF YORK
PROVINCE OF NEW BRUNSWICK

OCTOBER 14, 2026
DATE DRAWN

SCALE 1:2000

FILE #	22271
DWG	SKETCH