




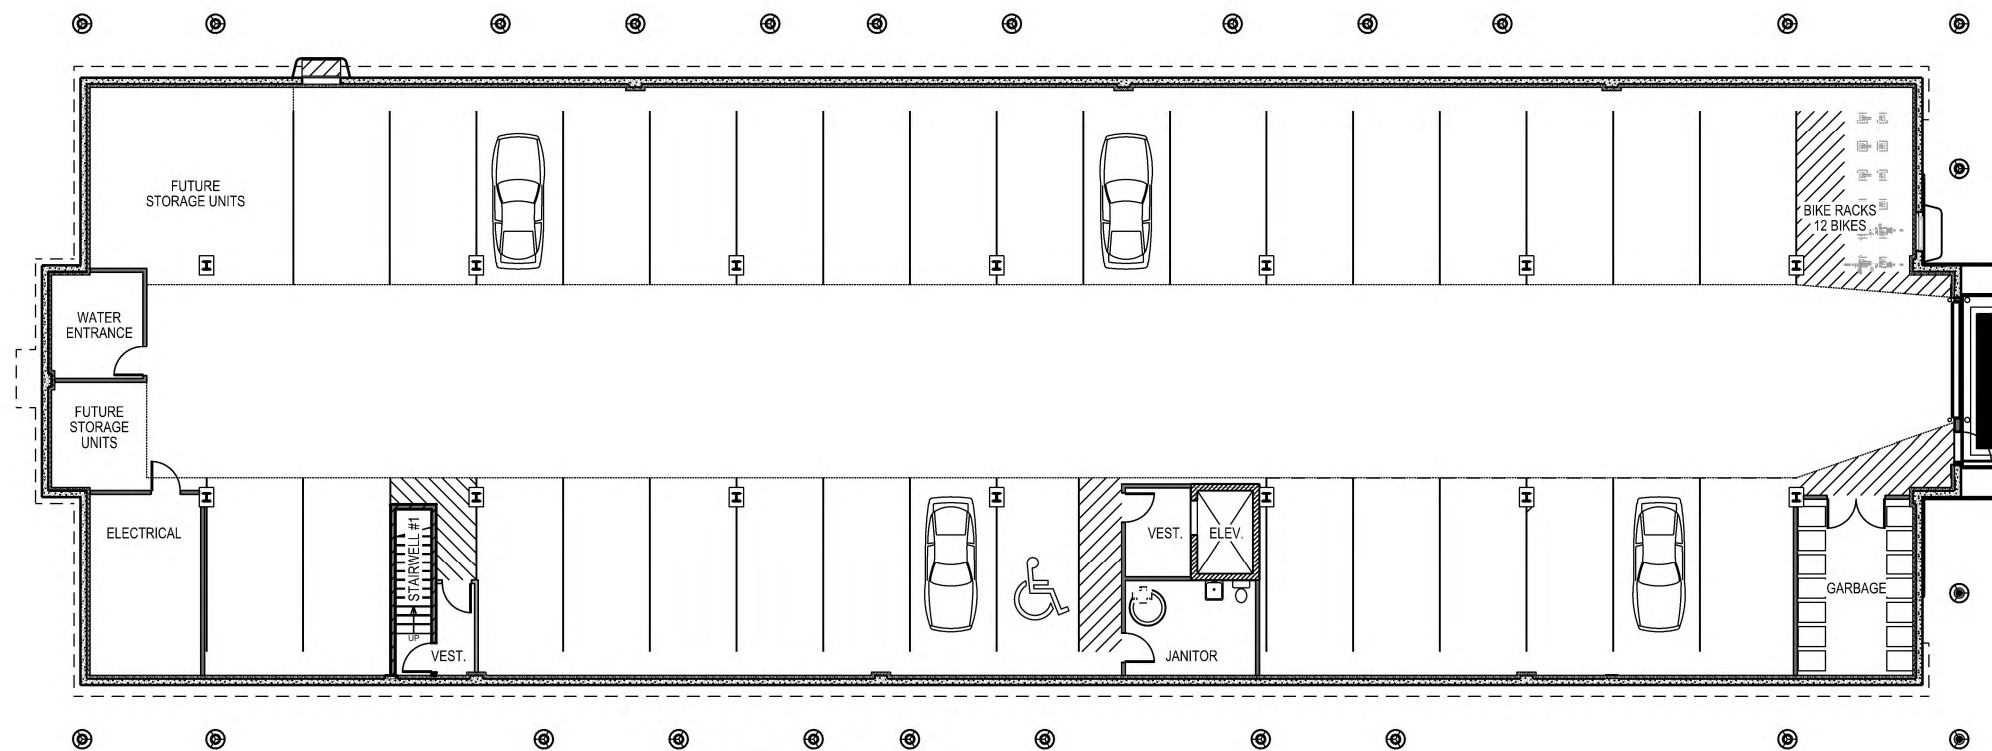


GARAGE LEVEL PLAN

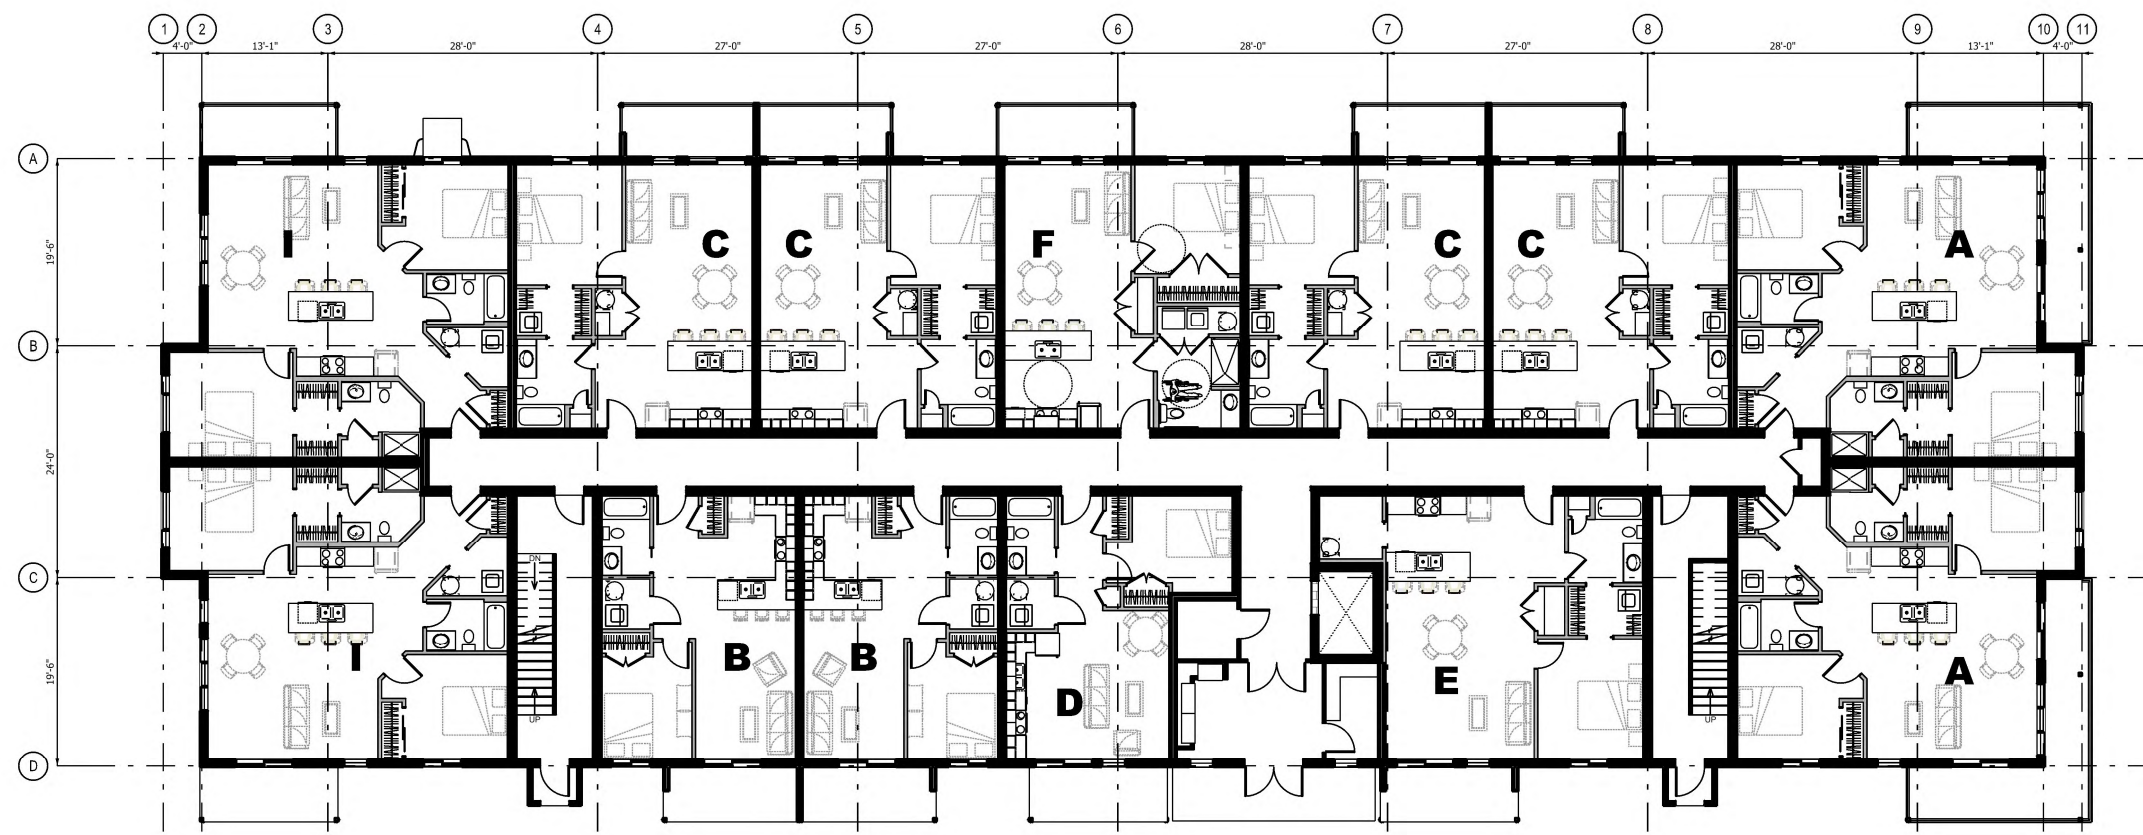


MAIN FLOOR PLAN

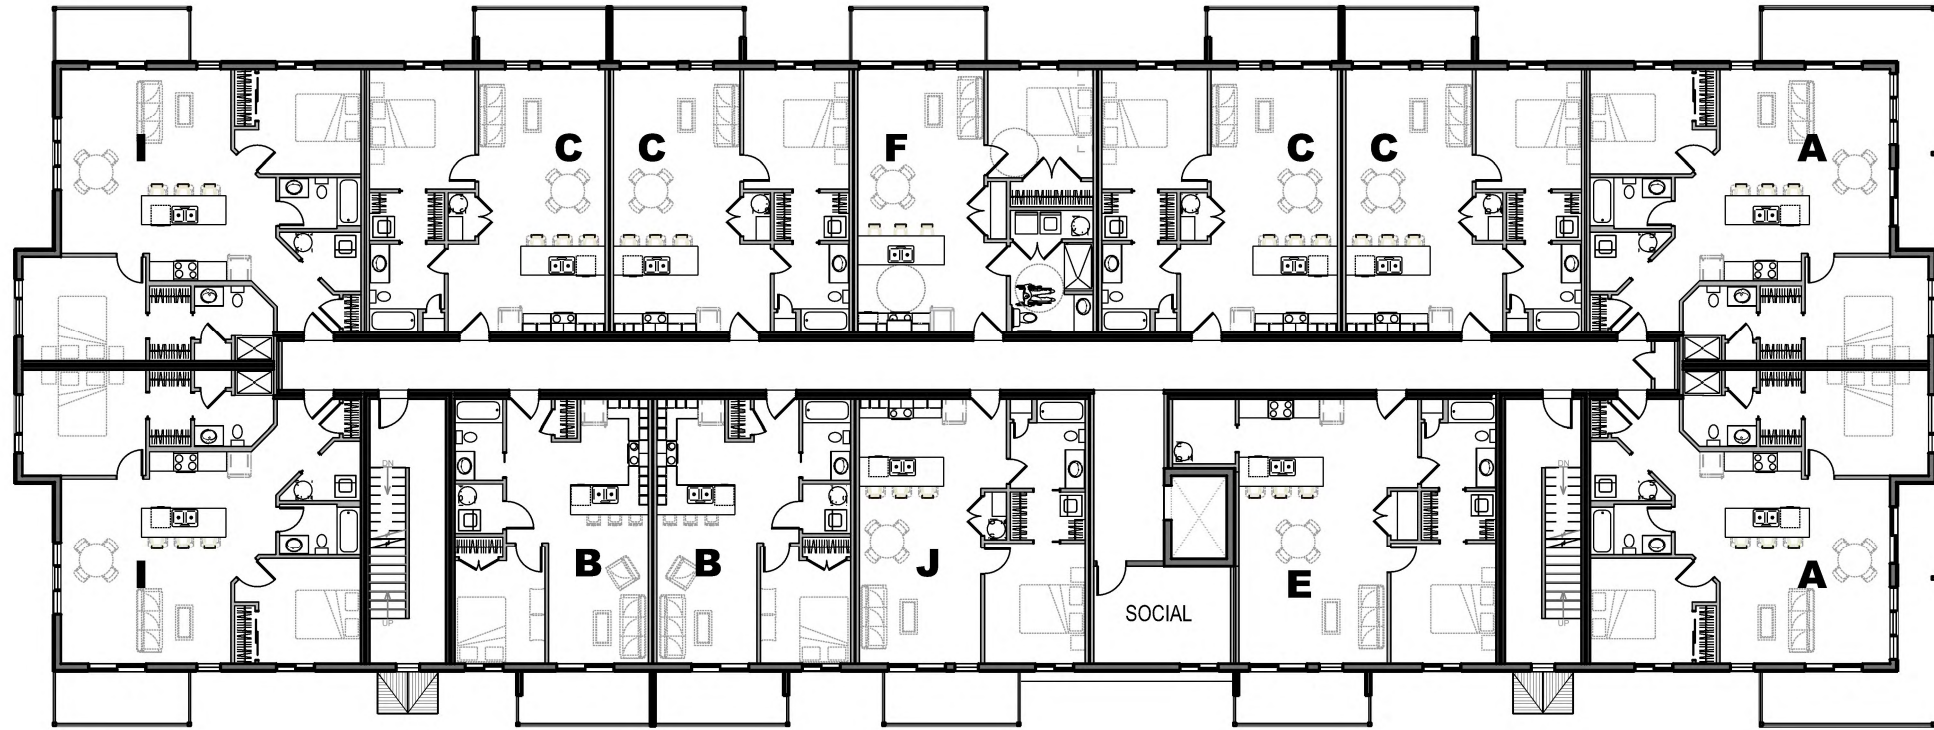


2ND FLOOR PLAN

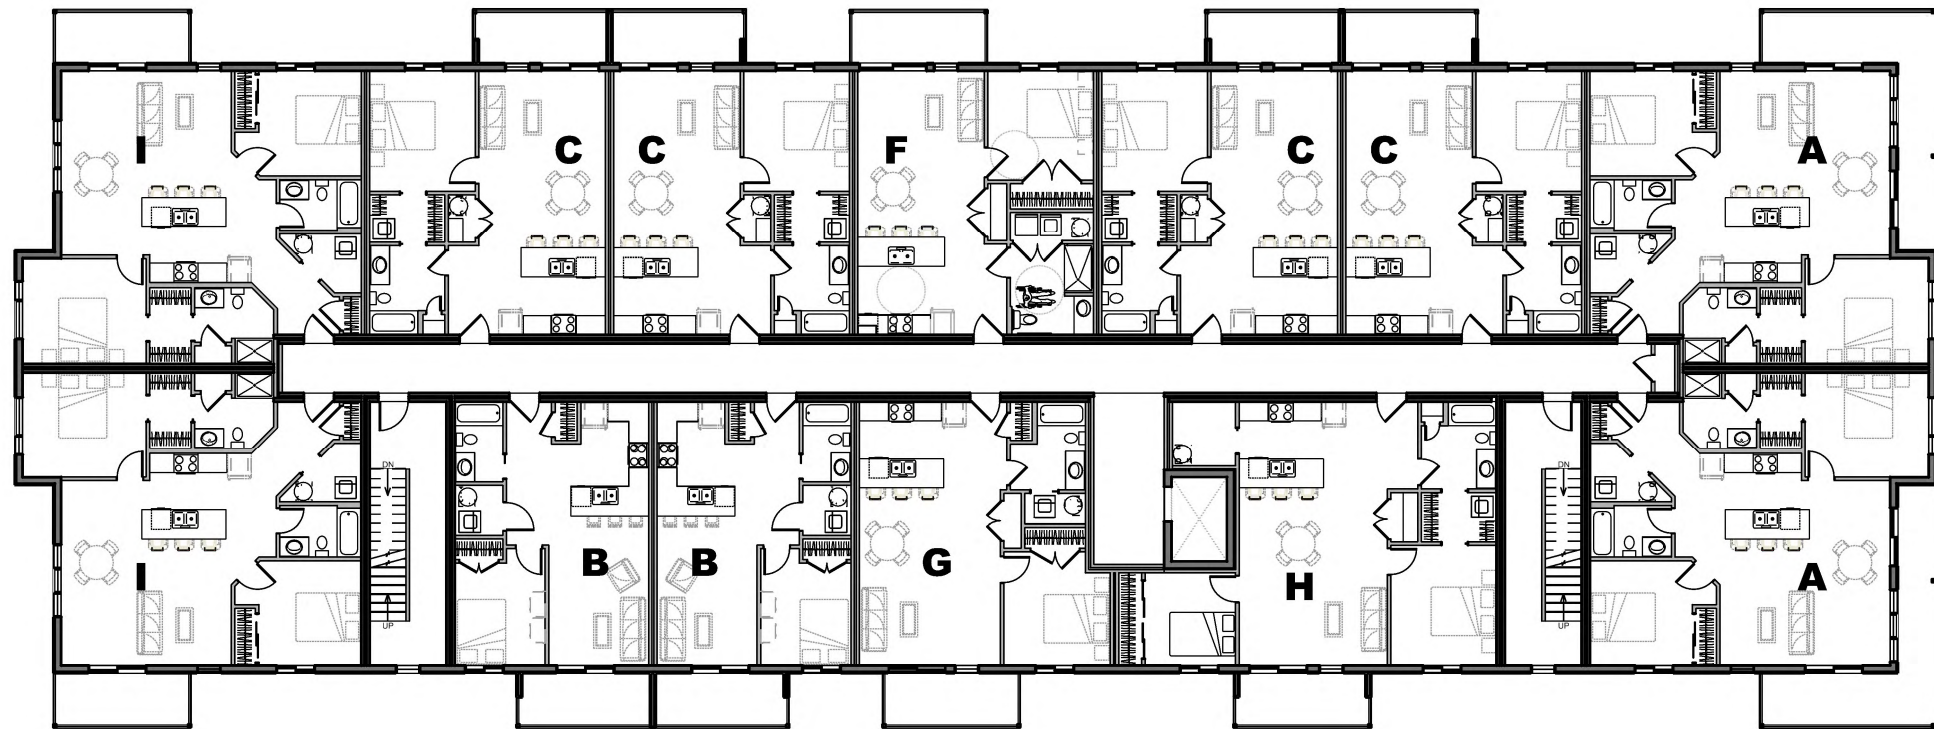


3RD - 5TH FLOOR PLAN

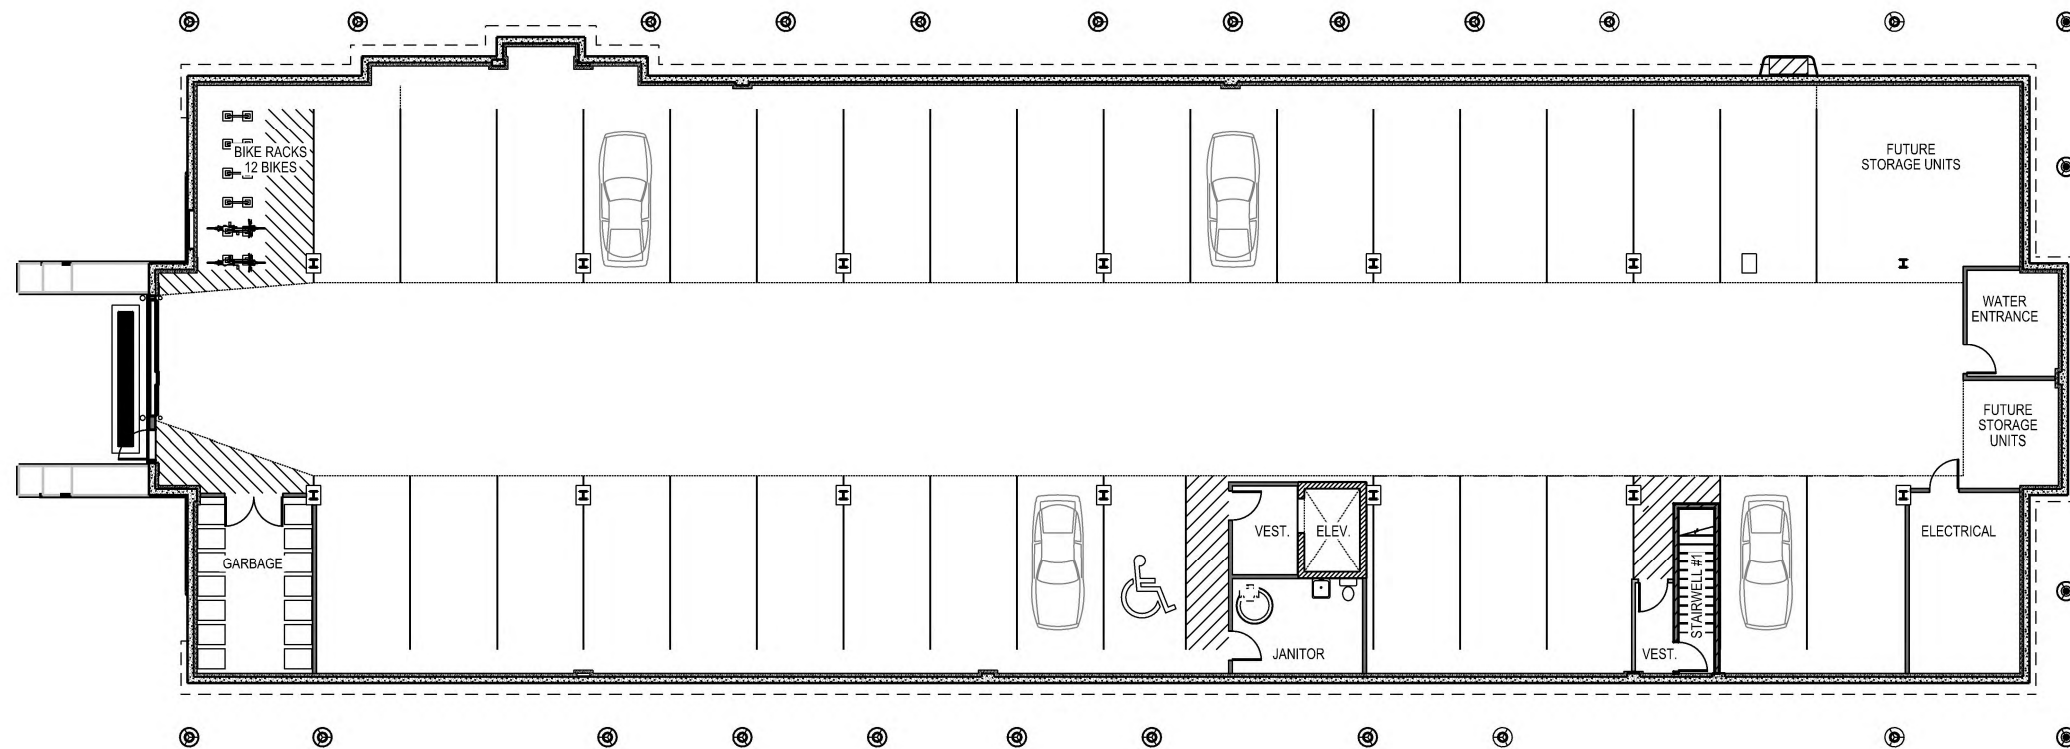


GARAGE LEVEL PLAN

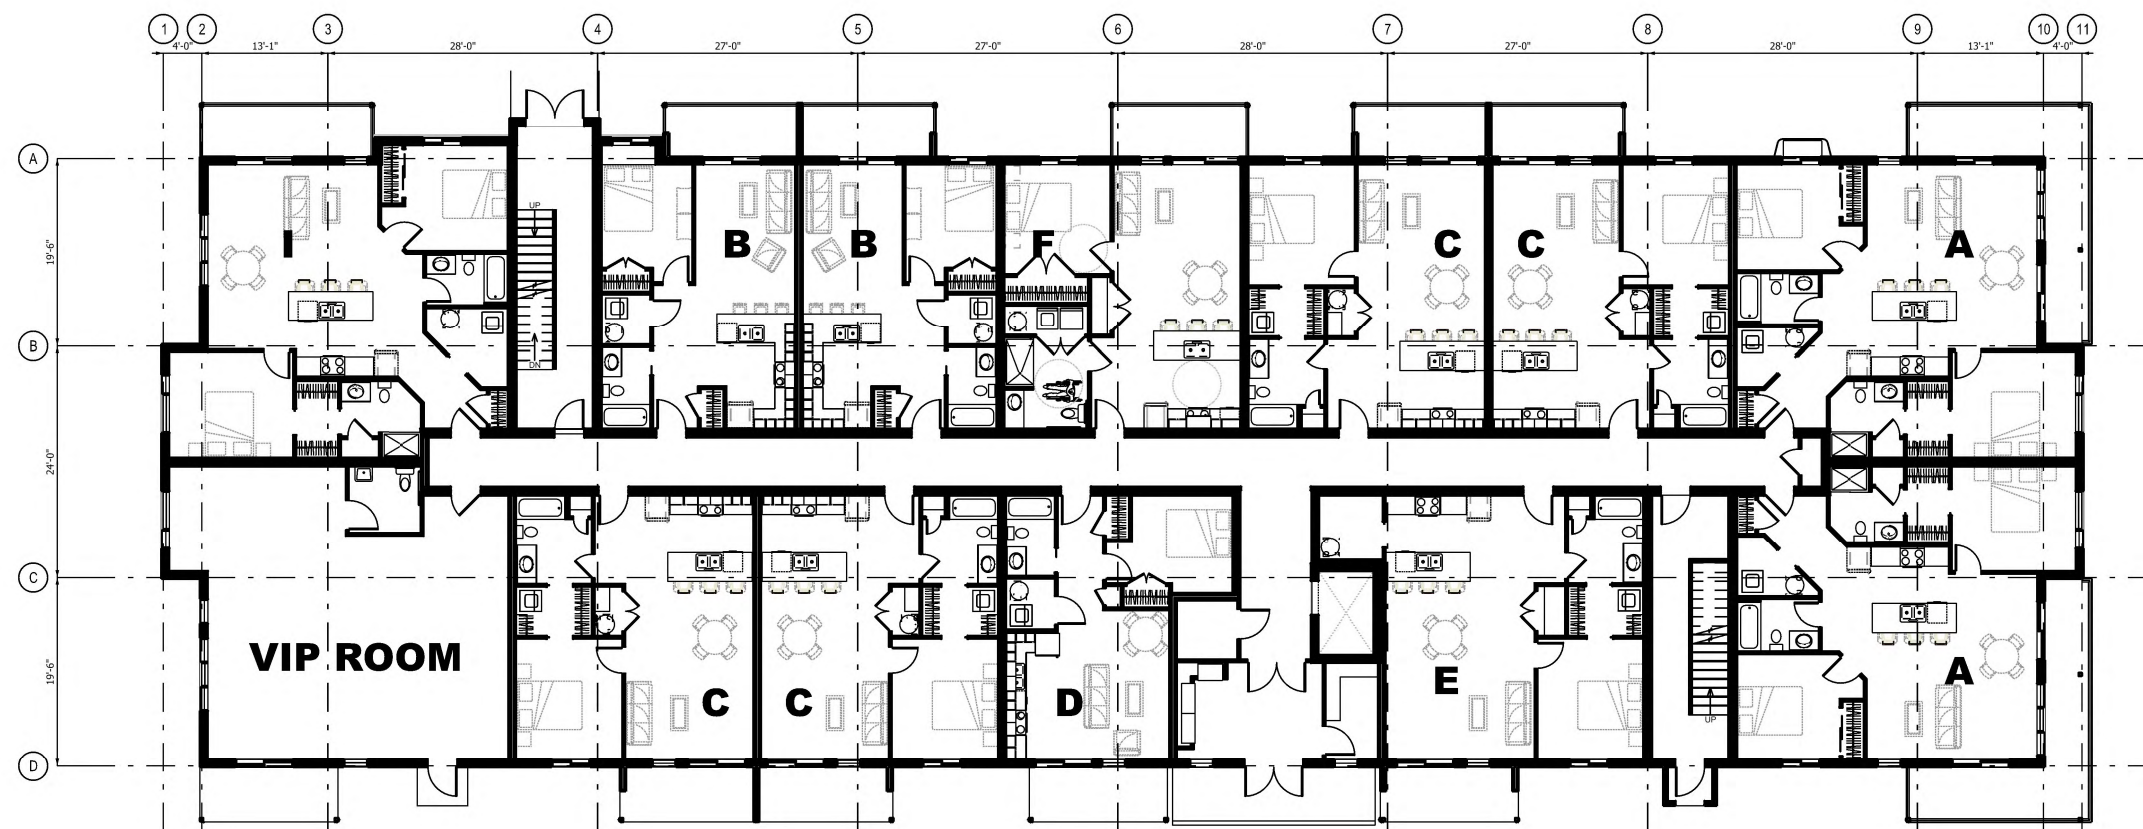

MAIN FLOOR PLAN

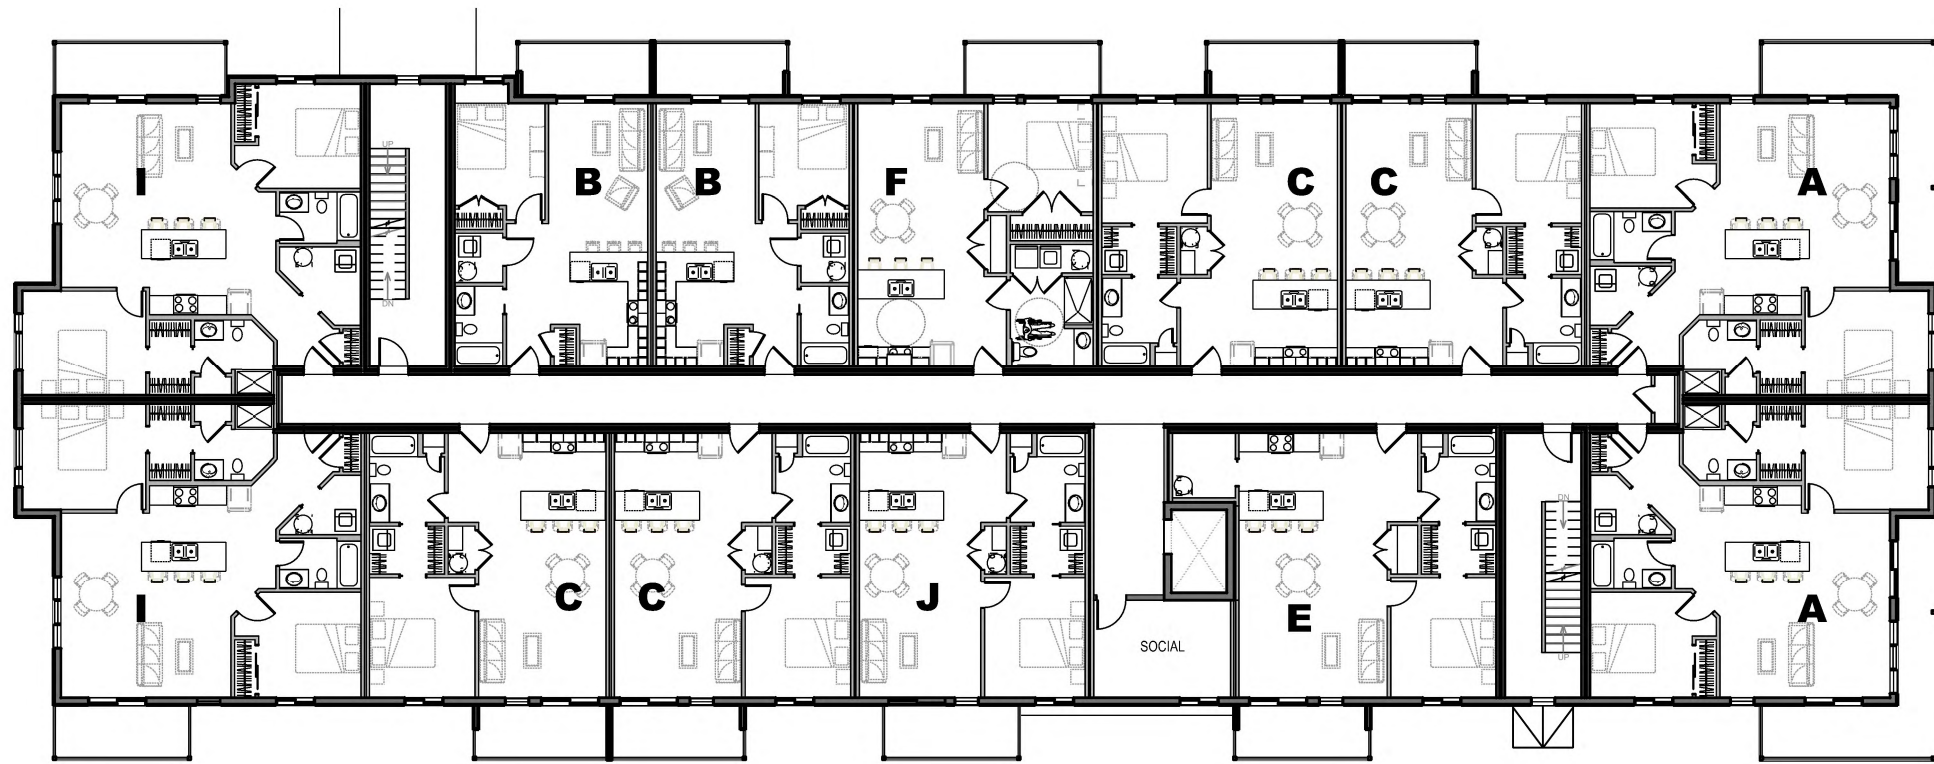

2ND FLOOR PLAN

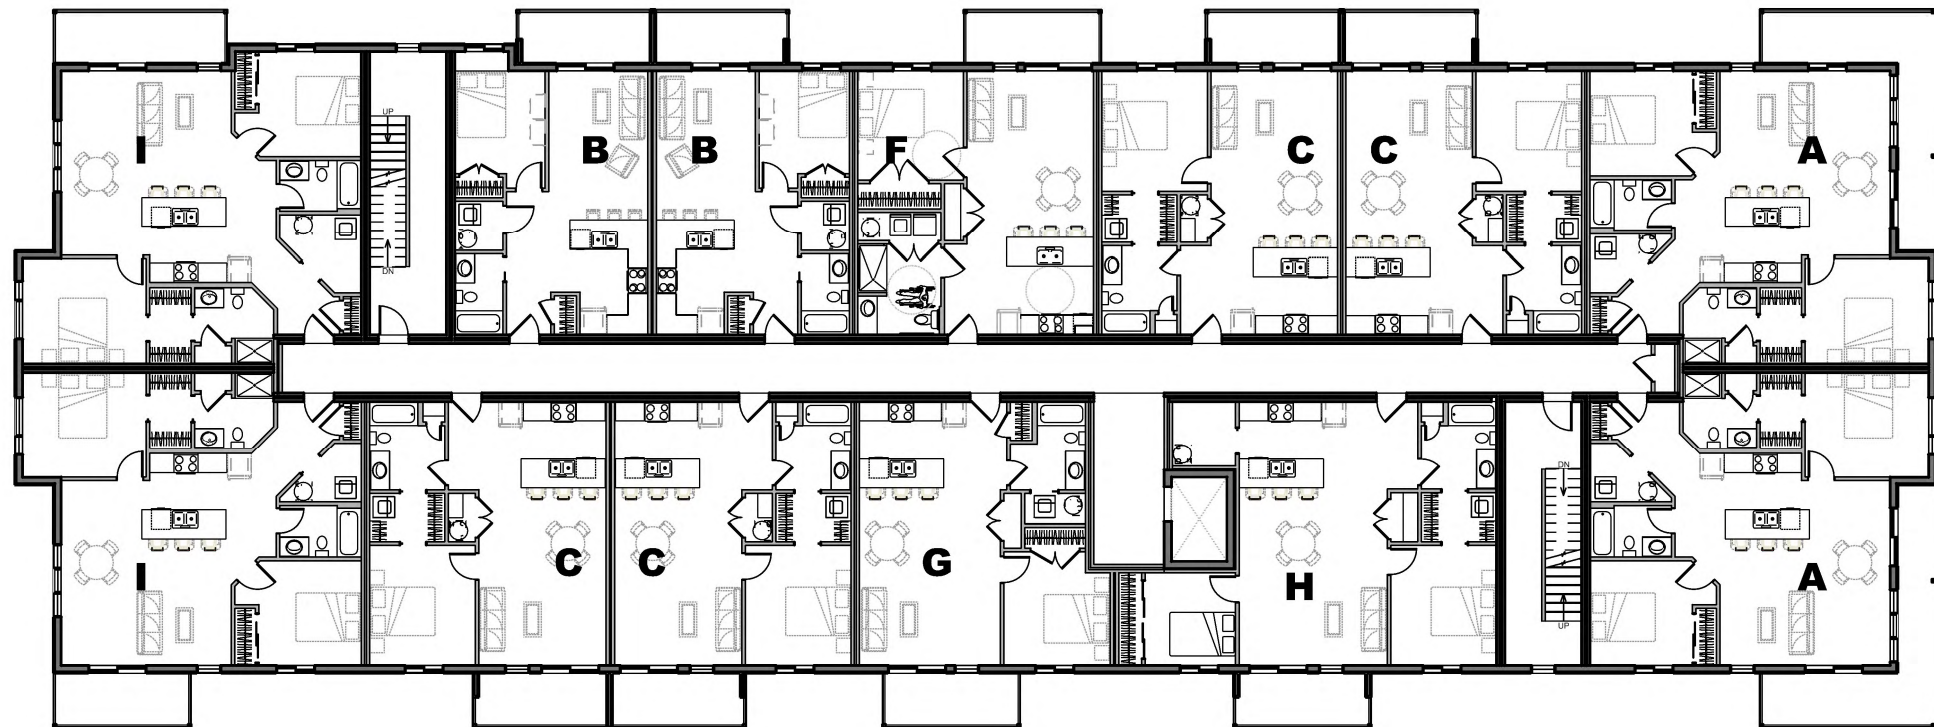

3RD TO 5TH FLOOR PLAN




FRONT ELEVATION



LEFT ELEVATION



REAR ELEVATION

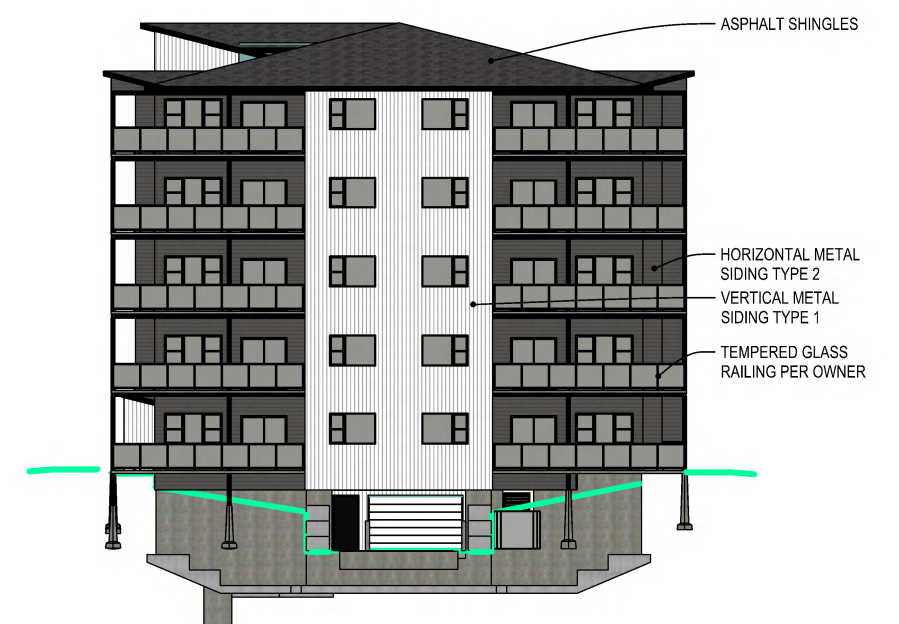

RIGHT ELEVATION



**FRONT ELEVATION
(PARKING LOT SIDE)**



LEFT ELEVATION



**REAR ELEVATION
(CUFFMAN STREET SIDE)**



RIGHT ELEVATION



